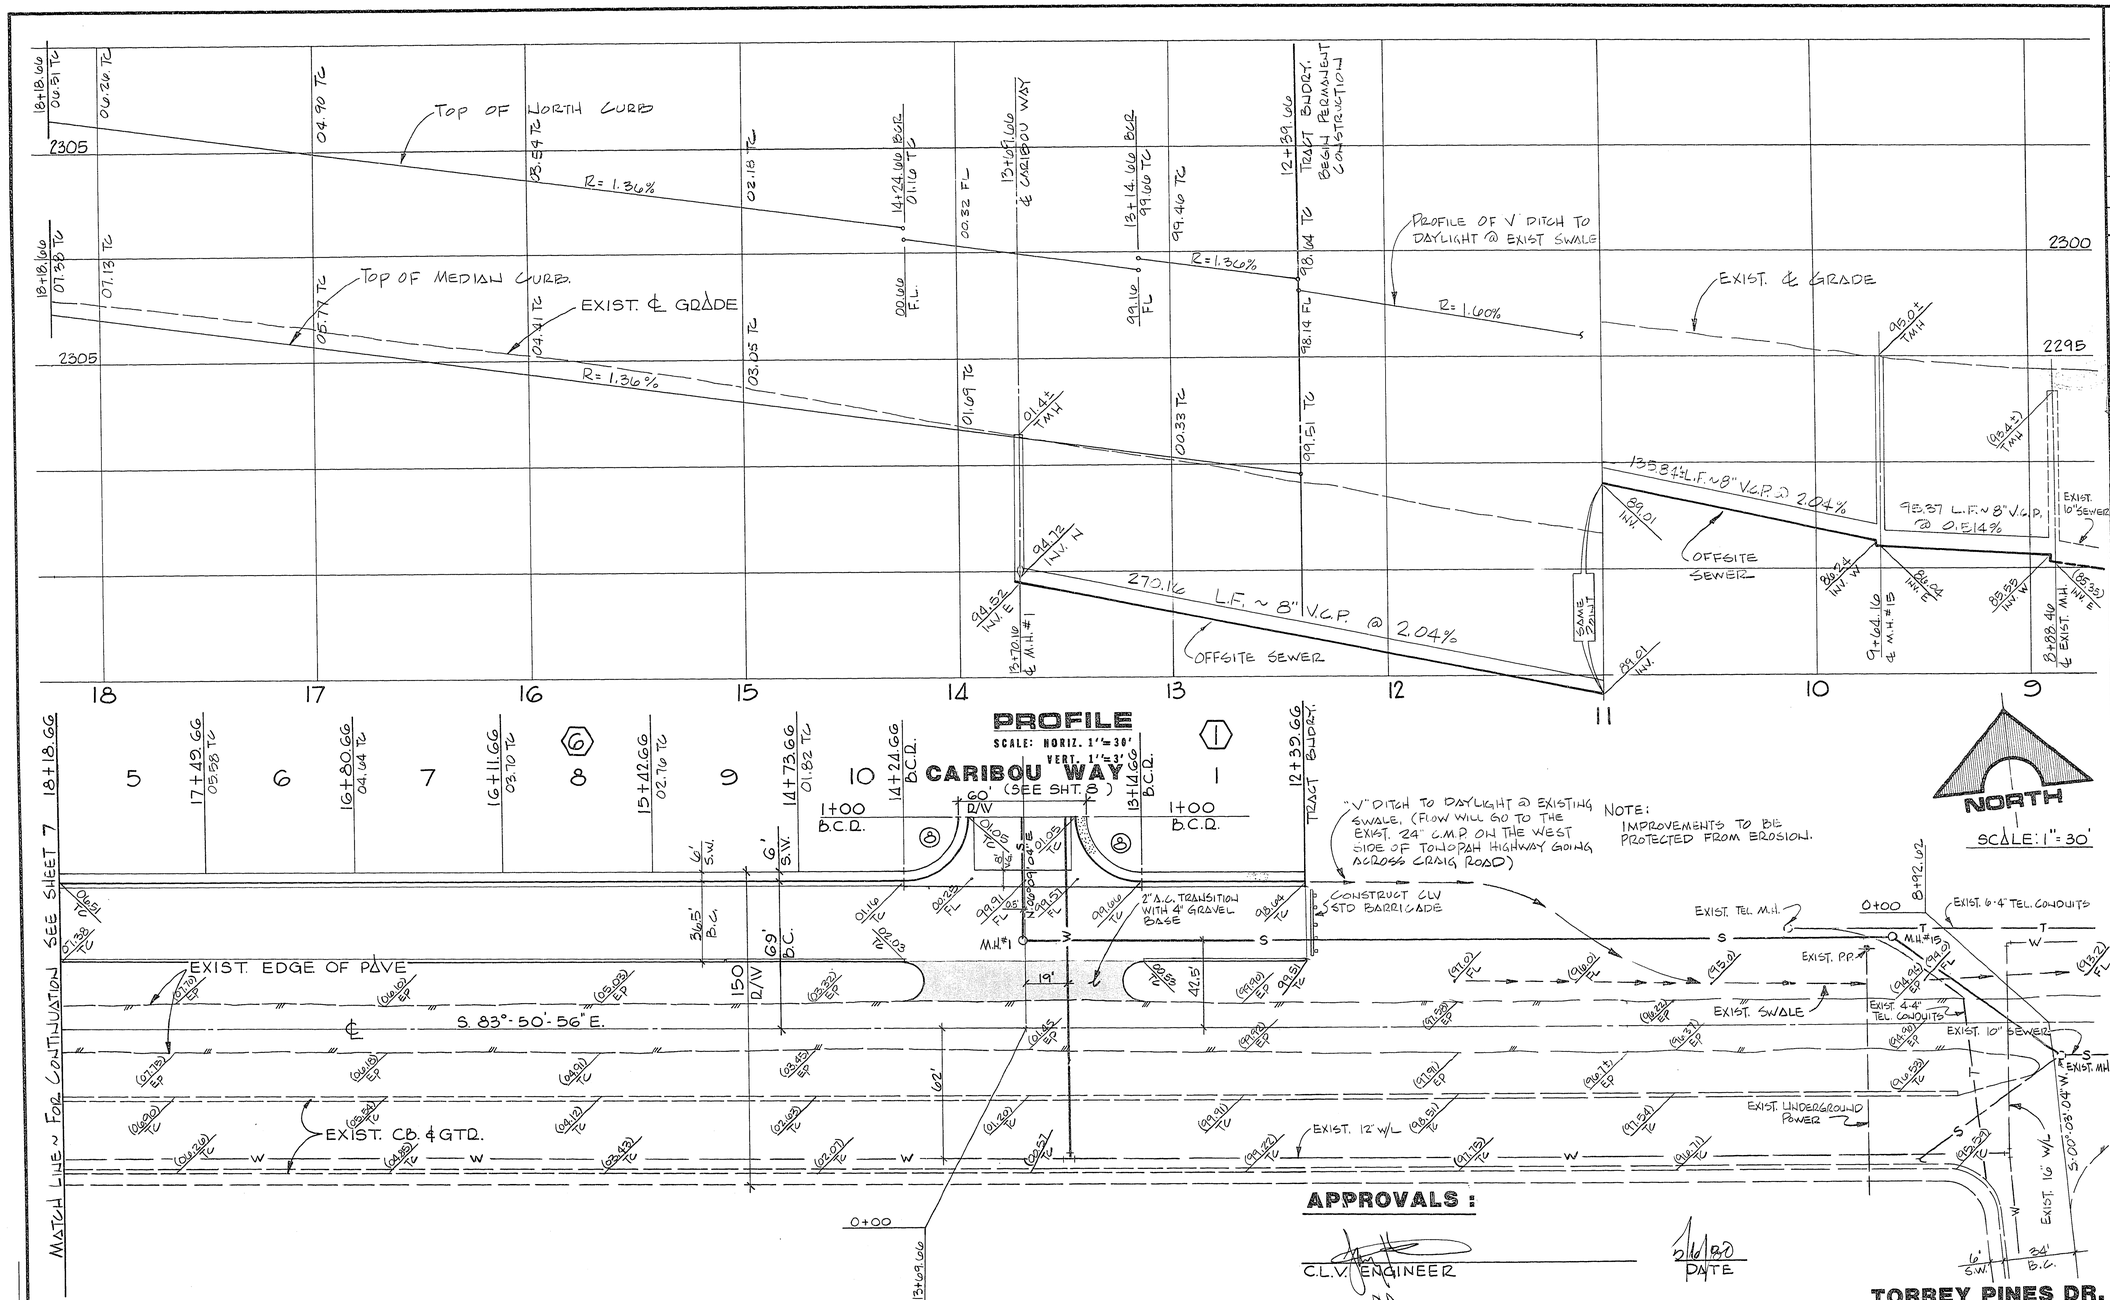

CURVE DATA

NO.	Δ	B.C.Q.	L	T
8	90°-00'-00"	30.00'	47.12'	30.00

APPROVALS:

C.L.V. ENGINEER	2/6/80 DATE
C.L.V. FIELD OPERATIONS ENGINEER	DATE
C.L.V. TRAFFIC ENGINEER	5-1-80 DATE
C.L.V. SANITATION SUP'T.	5-28-80 DATE
C.L.V. QUALITY CONTROL ENG'R.	5-28-80 DATE

REV	DATE	DESCRIPTION
1	9/10/80	Grav. Sewer, Exist. Bat. at M.H. #1 and M.H. #15, So. Tibet M.H. #15 Grade and Tie Exist. Tel. Conduits

RECOMMENDED: G. C. WALLACE
R.E. NO. 3794 3/24/80 R.E. NO. 10,976

G. C. WALLACE
Consulting Engineers, Inc.
1100 East Sahara Ave. · Las Vegas, Nevada 89104 · 732-3330

BEAUTY BUILT HOMES, INC.
LONE MOUNTAIN ESTATES UNIT NO. 1
CRAIG ROAD

SHEET 6 OF 16 SHEETS

JOB NO. 506.110

9/78 DIETERICH-POST 6328

97-7-145 1074-2035-1