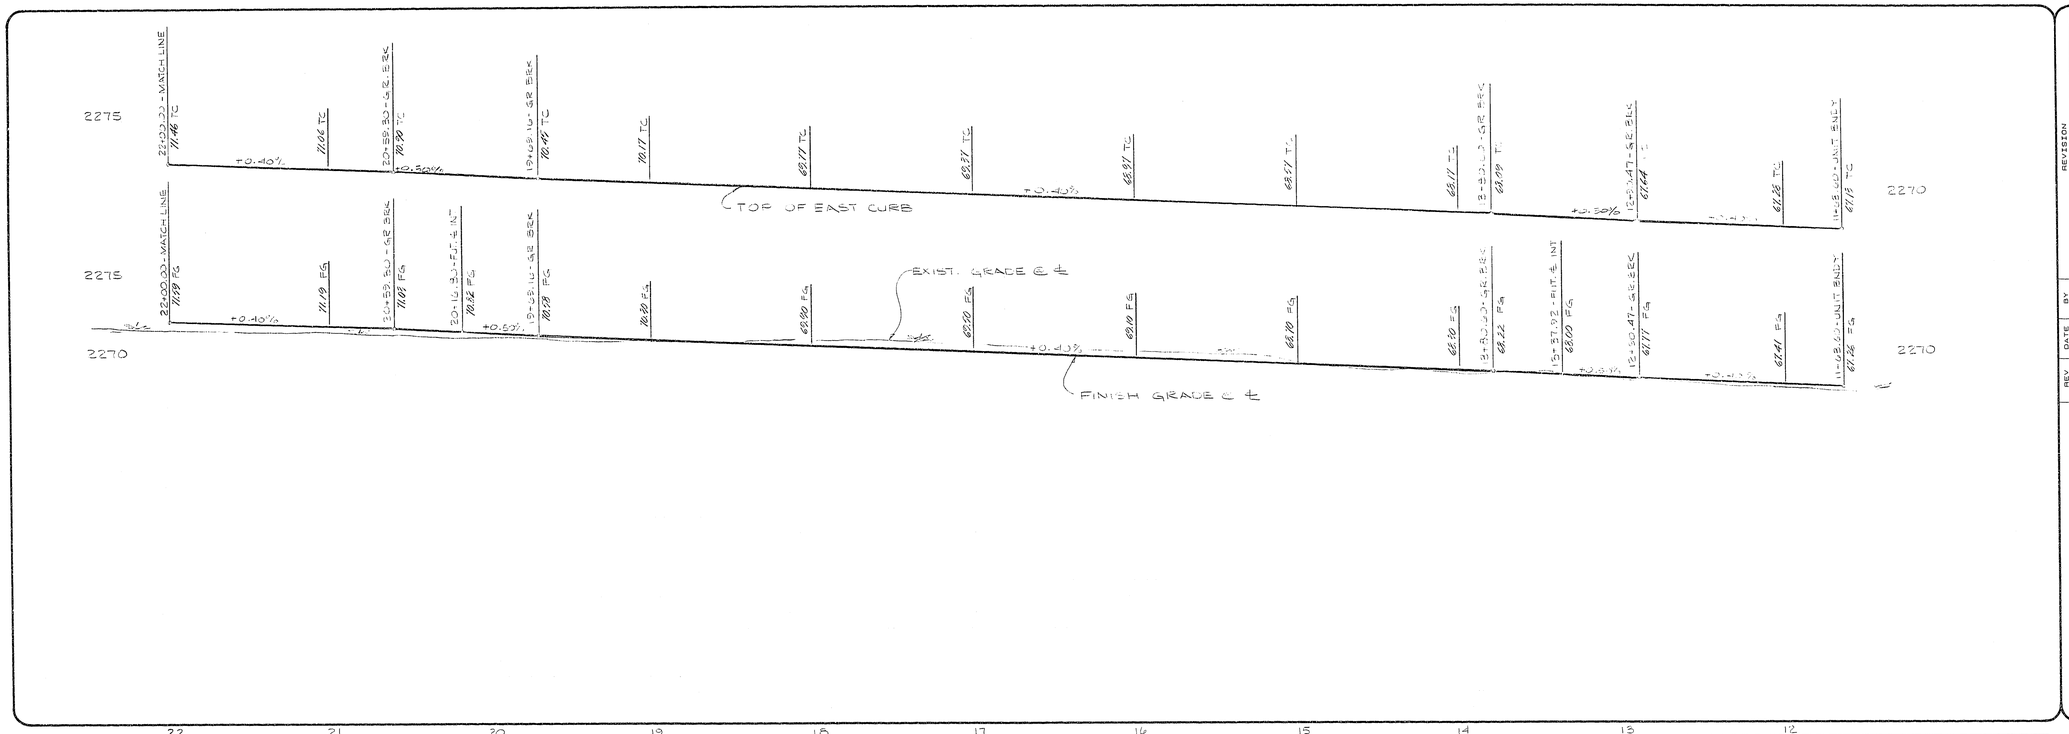

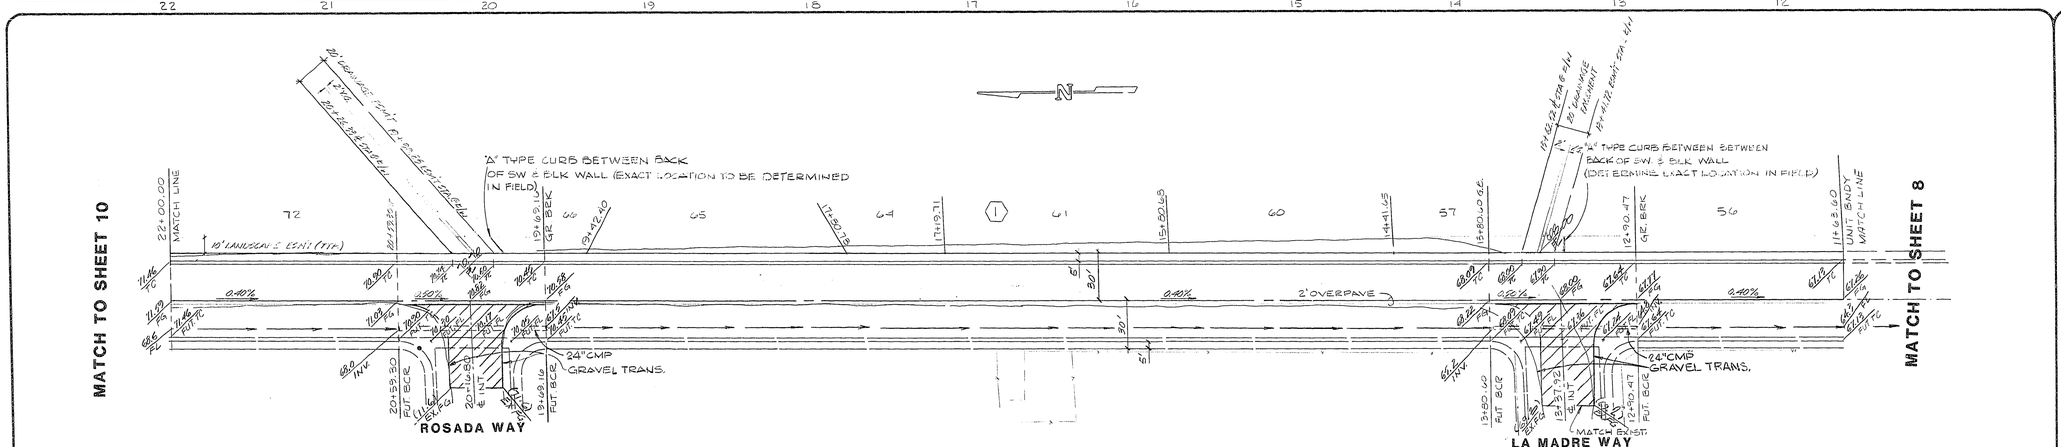

NOTE: CONTRACTOR TO FINISH SMOOTH TRANSITION FROM ASPHALT TO EXISTING DRIVEWAY AREAS.

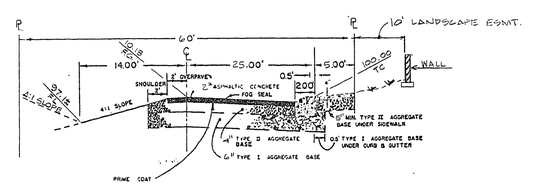

TYPICAL STREET SECTION

N.L.V. Bench Mark 2-6-109, 1'6" diameter concrete monument, 47.60 feet east and 50.30 feet south of the Northwest Quarter corner of Section 6 marked by Lone Mountain Road and Decatur Boulevard.

Elev. = 2210.38

APPROVAL

C.L.V. CHIEF LAND DEVELOPMENT DATE

REV	DATE	BY	REVISION

U.S. HOME CORPORATION
LAS VEGAS, NEVADA

CONSULTING ENGINEERS - PLANNERS
2300 PASEO DEL PRADO BUILDING A SUITE 100
LAS VEGAS, NEVADA 89102 PHONE (702) 873-7550

vlcm nevada

TITLE: STREET PLAN & PROFILE
LEON AVENUE

PROJECT: LOS PRADOS - PHASE #1 - UNIT #2

WO NO 3188-LP1-2
BY RPF
DATE
SCALE HOR. 1" = 40' VERT. 1" = 4'

SHEET 9 OF 16 SHEETS

97-1-78 107Y-2037-1-2