8 of 20

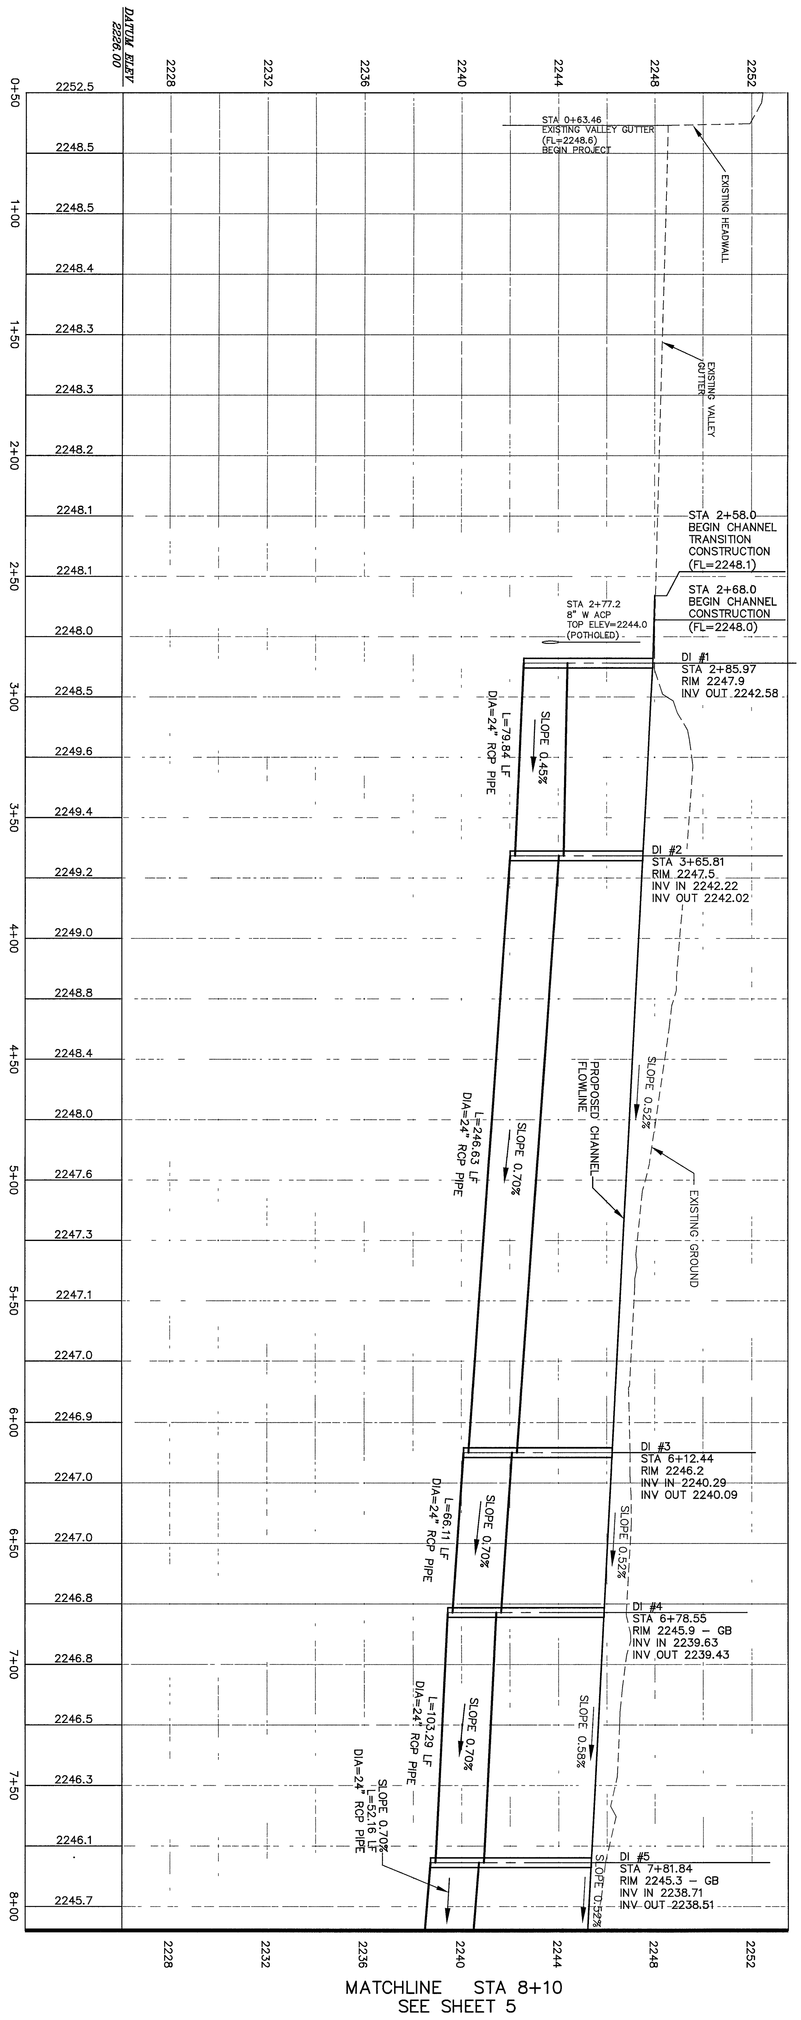

PROFILE
HORIZ. SCALE 1"=30'
VERT. SCALE 1"=3'

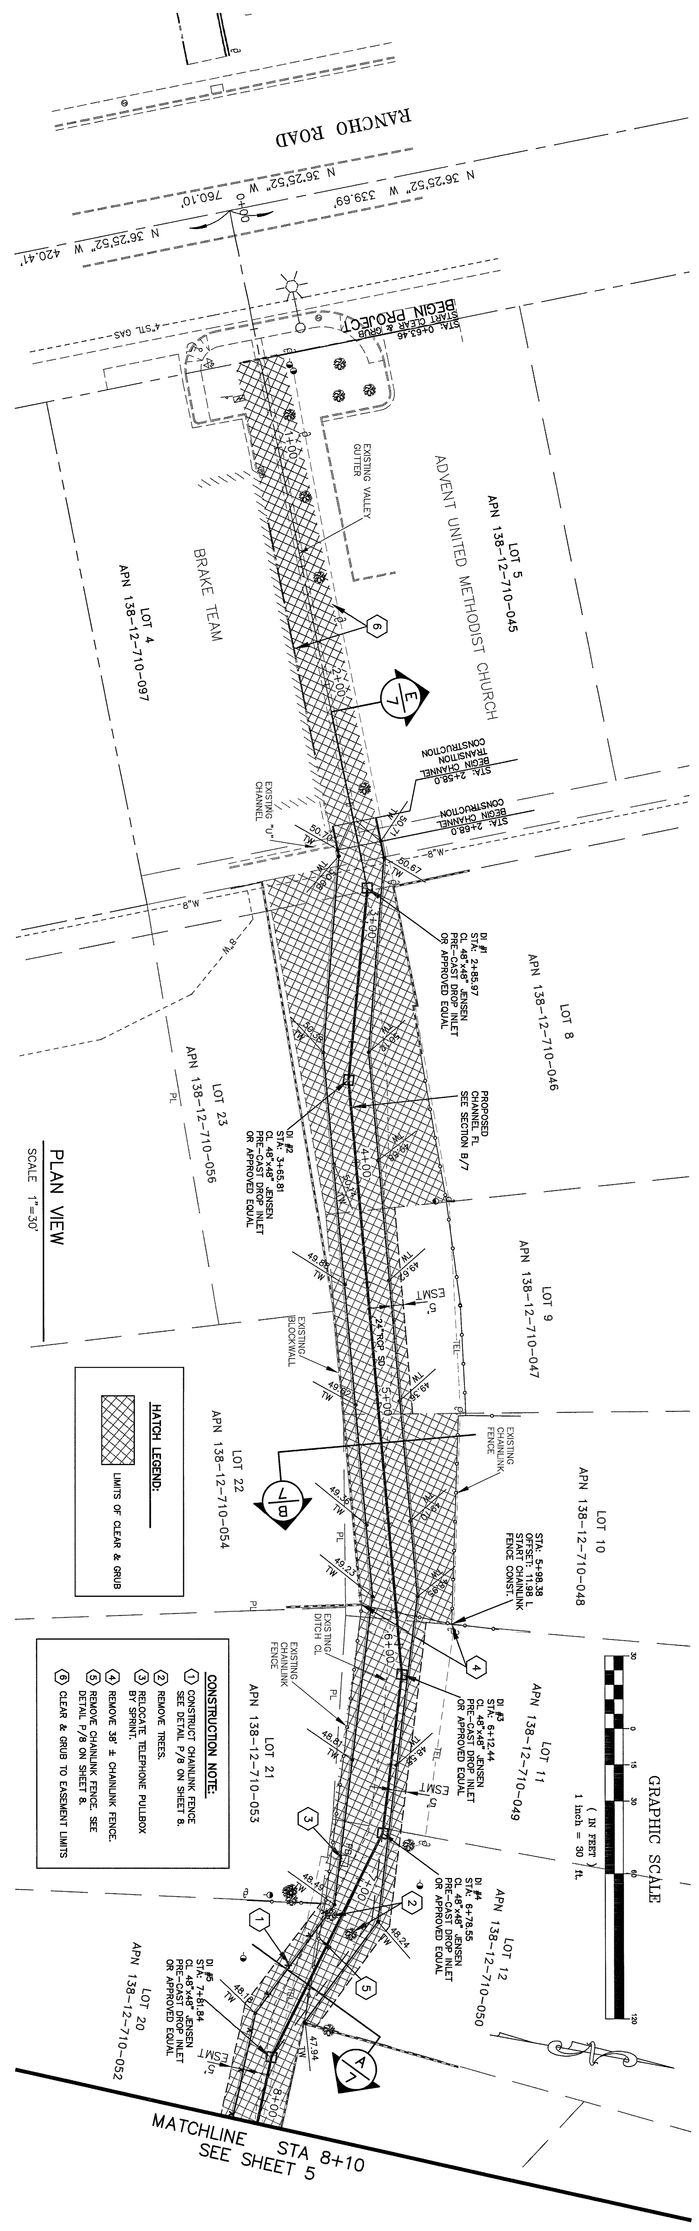

PLAN VIEW
SCALE 1"=30'

Sheet SH# 4 of 9	DRAWING NO. 32P-V272	TITLE: JAY AVENUE NOMINAL STORM DRAIN	DEPARTMENT OF PUBLIC WORKS
		SHEET: PLAN and PROFILE STATION 2+85.97 TO 8+10	ENGINEERING DESIGN SECTION

PROFESSIONAL ENGINEER STATE OF NEVADA — THERESA M. HANROW — No. 8868 — CIVIL

CITY OF LAS VEGAS — NEVADA

CITY ENGINEER: CHARLES KAJKOWSKI JR, P.E.
PROGRAM MANAGER: JOHN S RIDILLA, P.E.
DESIGNED BY: RG
DRAWN BY: RG
CHECKED BY: TMH
HORIZONTAL SCALE: 1"=30'
VERTICAL SCALE: 1"=3'
DATE: AUGUST 2005

REVISIONS

NO.	DATE:	DESCRIPTION	APP'D

BID #06.1730.03