12-13-26

APPROXIMATE QUANTITIES — THIS SHEET			
ITEM	DESCRIPTION	UNIT	QUANTITY
201.2	PARK GRADING EXCAVATION	C.Y.	1258
334.4	2" ASPHALT CONCRETE PAV'T	S.Y.	3,396
302.1	TYPE I GRAVEL BASE	C.Y.	566
302.2	TYPE II GRAVEL BASE	C.Y.	374
333.1	BITUMINOUS FOG SEAL COAT	SY.	3396

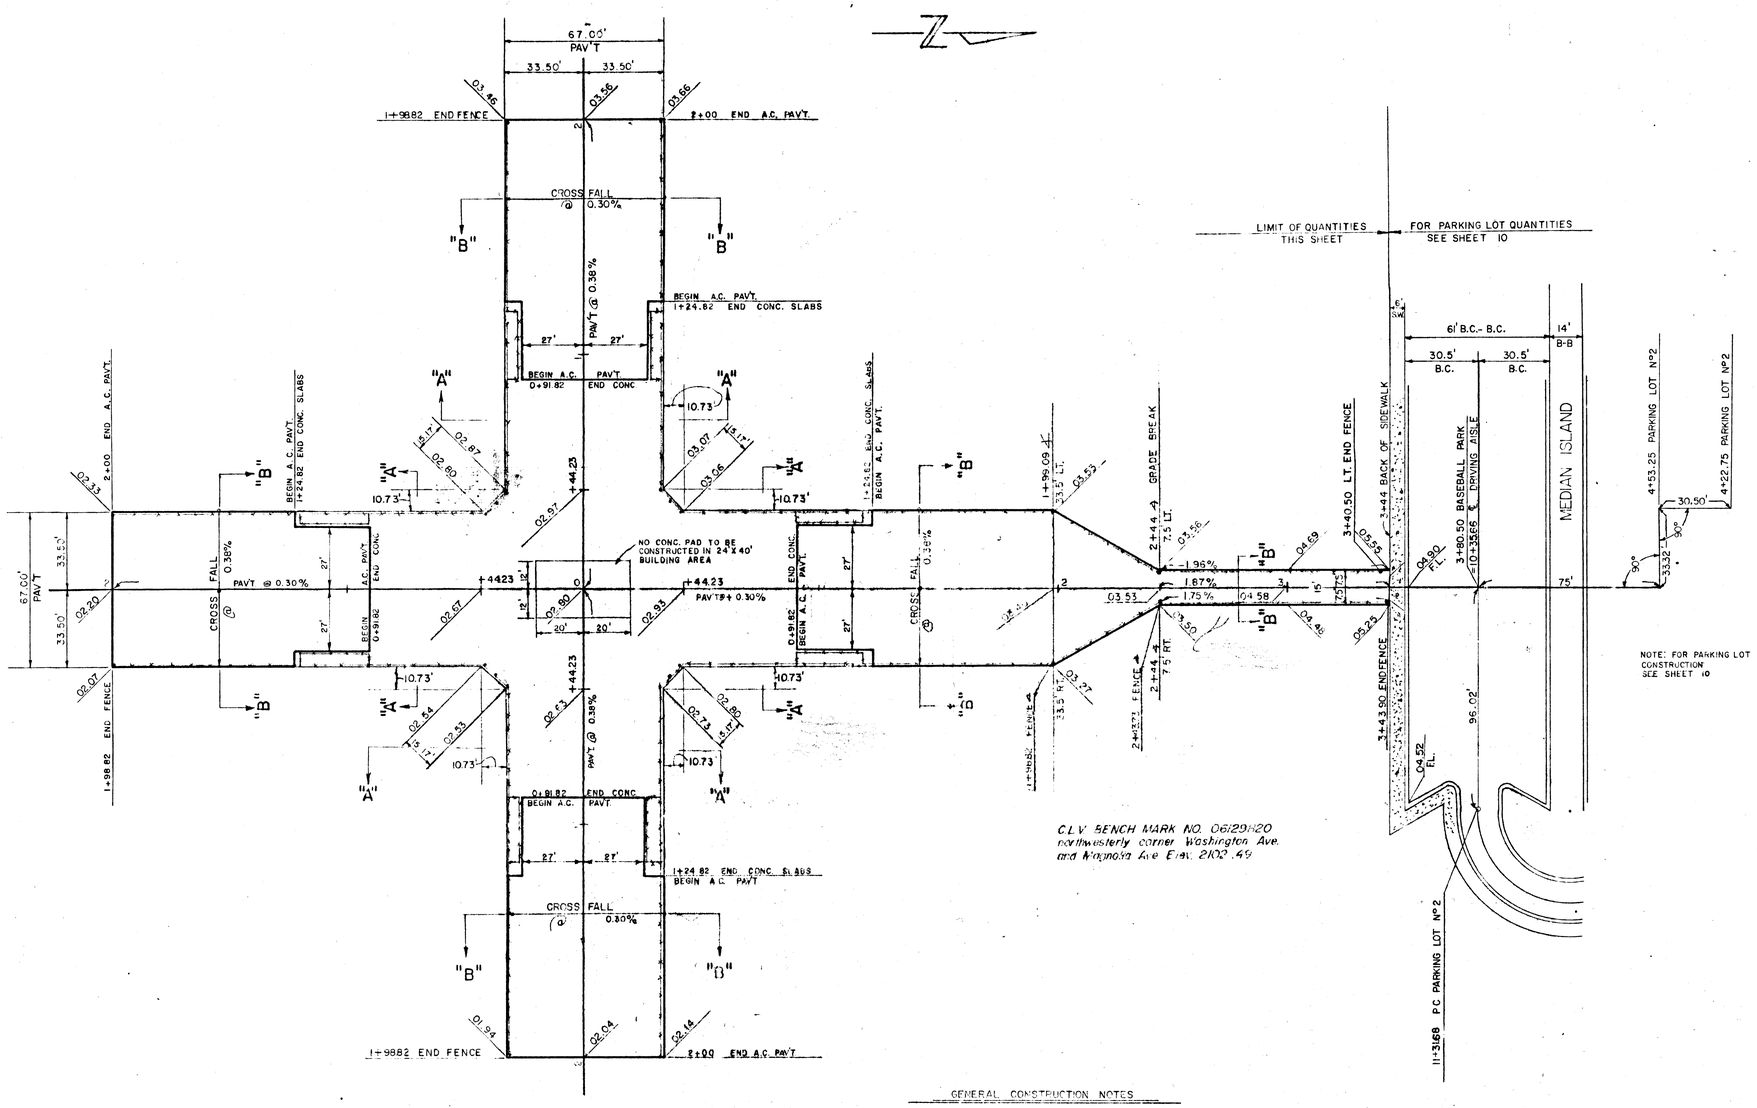

C.L.V. BENCH MARK NO. 06129N20 northwesterly corner Washington Ave. and Magnolia Ave. Elev. 2102.49

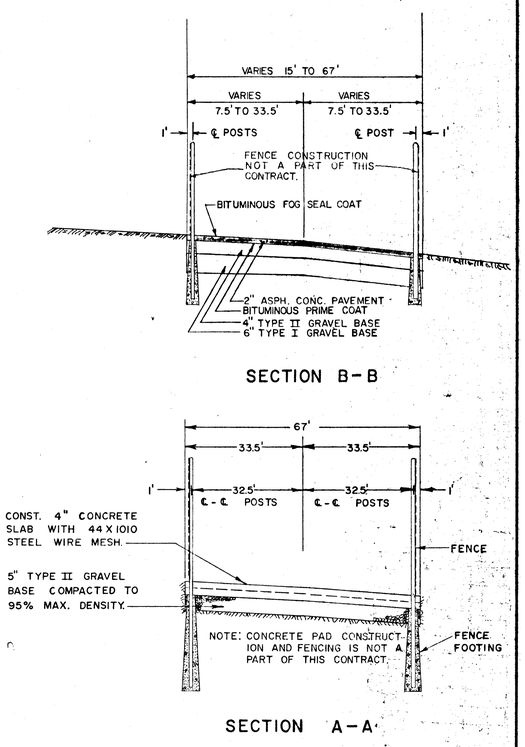

GENERAL CONSTRUCTION NOTES

1. THE CONSTRUCTION TO BE PERFORMED ON THIS SHEET IS THE CONSTRUCTION OF ASPHALT CONCRETE PAV'T. AREAS ONLY. CONSTRUCTION OF CONCRETE PADS AND FENCE INSTALLATION ARE NOT A PART OF THIS CONTRACT.

NEV. OSD-7

REVISION NO.	DESCRIPTION	BY	DATE	APPROVAL

REVISIONS

CITY OF LAS VEGAS NEVADA
DEPARTMENT OF PUBLIC WORKS
SERVICES DIVISION

LORENZI PARK
BASEBALL PARK PAVED AREA

W.O. NO. 3111	F.BK NO F.B.	DATE	DRAWING NO.
SC.(H) 1" = 30'	SC.(V)	10-2-69	650-19-10A
DES. LOUVIERE			
DR. L.W. J.MC.			FILE NO.
APPROVED BY DIRECTOR OF PUBLIC WORKS			
			SHEET 11 OF 16

APPROVED
DATE

4	D.P.W.		12/8/69
3	SUPT.		12/15
2	CHIEF		12-17-69
	ENG.		
	DRAFT.		
	CHIEF		
	SUPT.		
	SUP.		
1	ENGR.		12/17/69

CONTRACT DRAWING
DEC 22 1969