13-13-731

APPROXIMATE QUANTITIES THIS-SHT.			
ITEM	DESCRIPTION	QUANTITY	UNIT
123.204	4" V.C.P	165	LF
123.208	8" V.C.P	464	LF
512.104	CONSTRUCT MANHOLE	11	VF

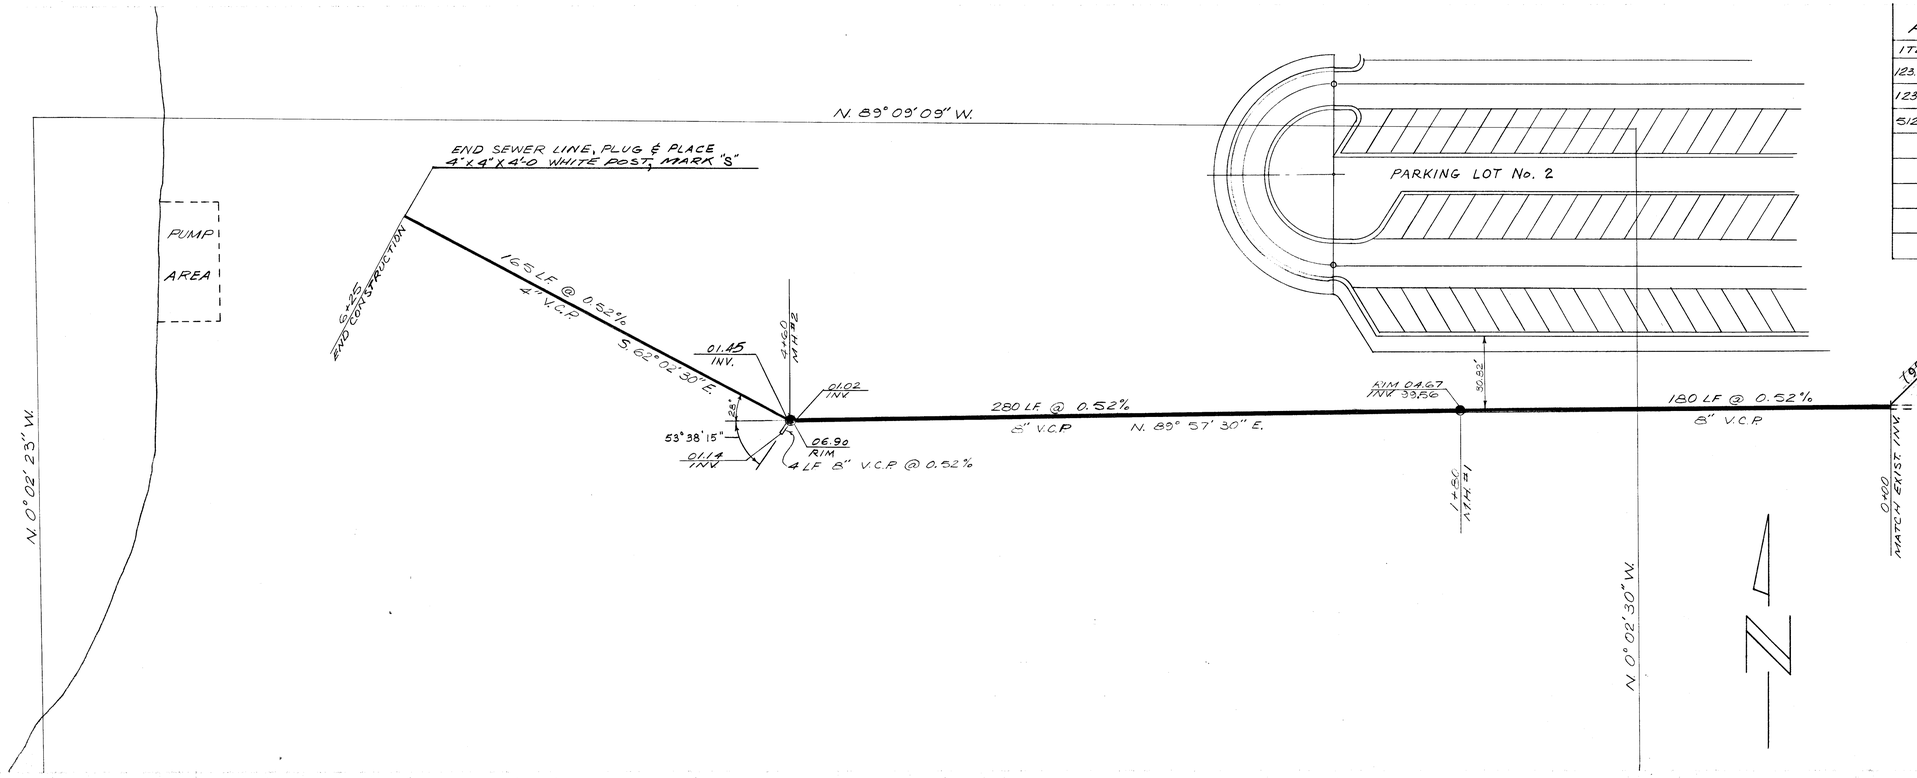

I CERTIFY THAT THIS PLAN WAS PREPARED UNDER MY SUPERVISION.
CIVIL ENGINEER
R.P.E. 1974
DATE 6/19/70

C.L.V BENCH MARK NO. 06129B20
NORTHWESTERLY CORNER WASHINGTON AVE. & MAGNOLIA AVE., ELEV. 2102.49

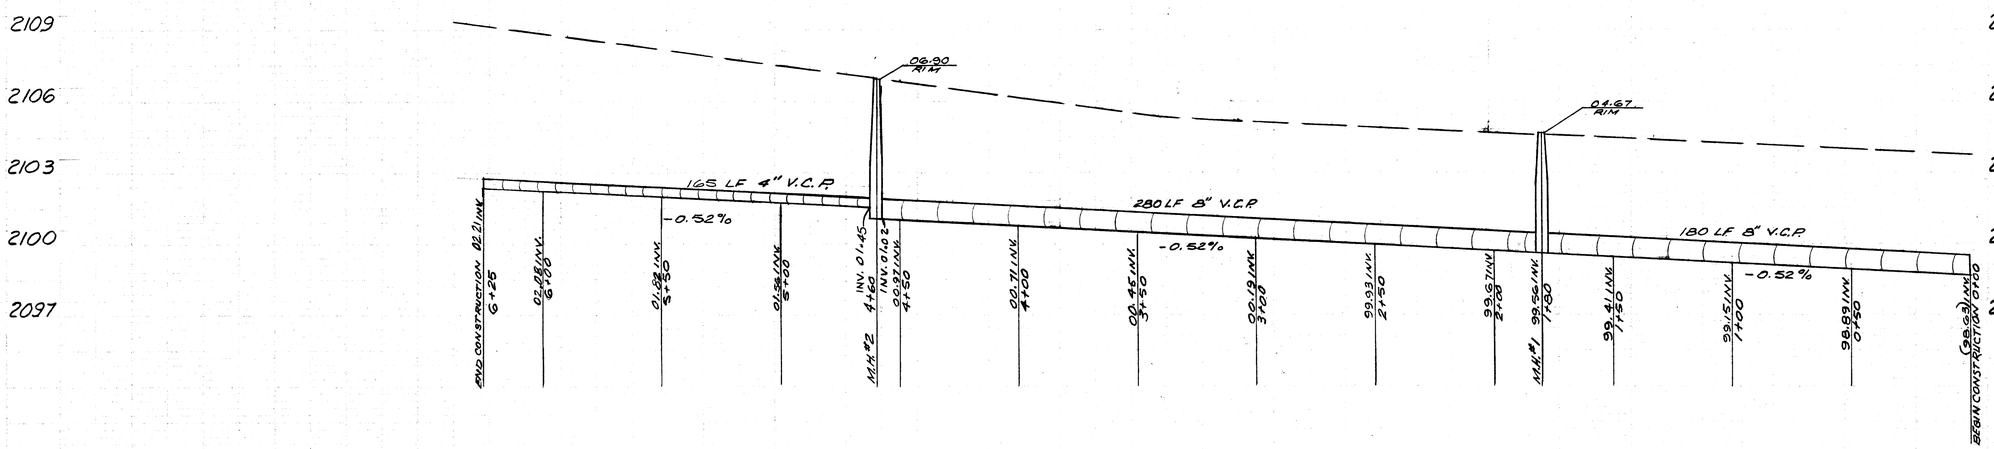

CONTRACT DRAWING
JUL 24 1970

REVISION NO.	DESCRIPTION	BY	DATE	APPROVED

REVISIONS

CITY OF LAS VEGAS NEVADA
DEPARTMENT OF PUBLIC WORKS
SERVICES DIVISION

LORENZI PARK RESTROOM - PUMPHOUSE SEWER

W.O. NO. 3111	F.BK. NO. 70 - IX	DATE	DRAWING NO.
SC. (H) 1" = 30'	SC. (V) 1" = 3'	06-11-70	650-19-12
DES. G. Billingsley			
DR. L. Zimmerman			FILE NO.
APPROVED BY DIRECTOR OF PUBLIC WORKS			SHEET 10 OF 11

6/30/70

NEV.-OSD7
27-00014

3151