13-13-22

APPROXIMATE QUANTITIES - THIS SHEET			
ITEM	DESCRIPTION	UNIT	QUANTITY
201.200	PARK GRADING EXCAVATION	CY	621
203.200	BORROW FILL	CY.	1817

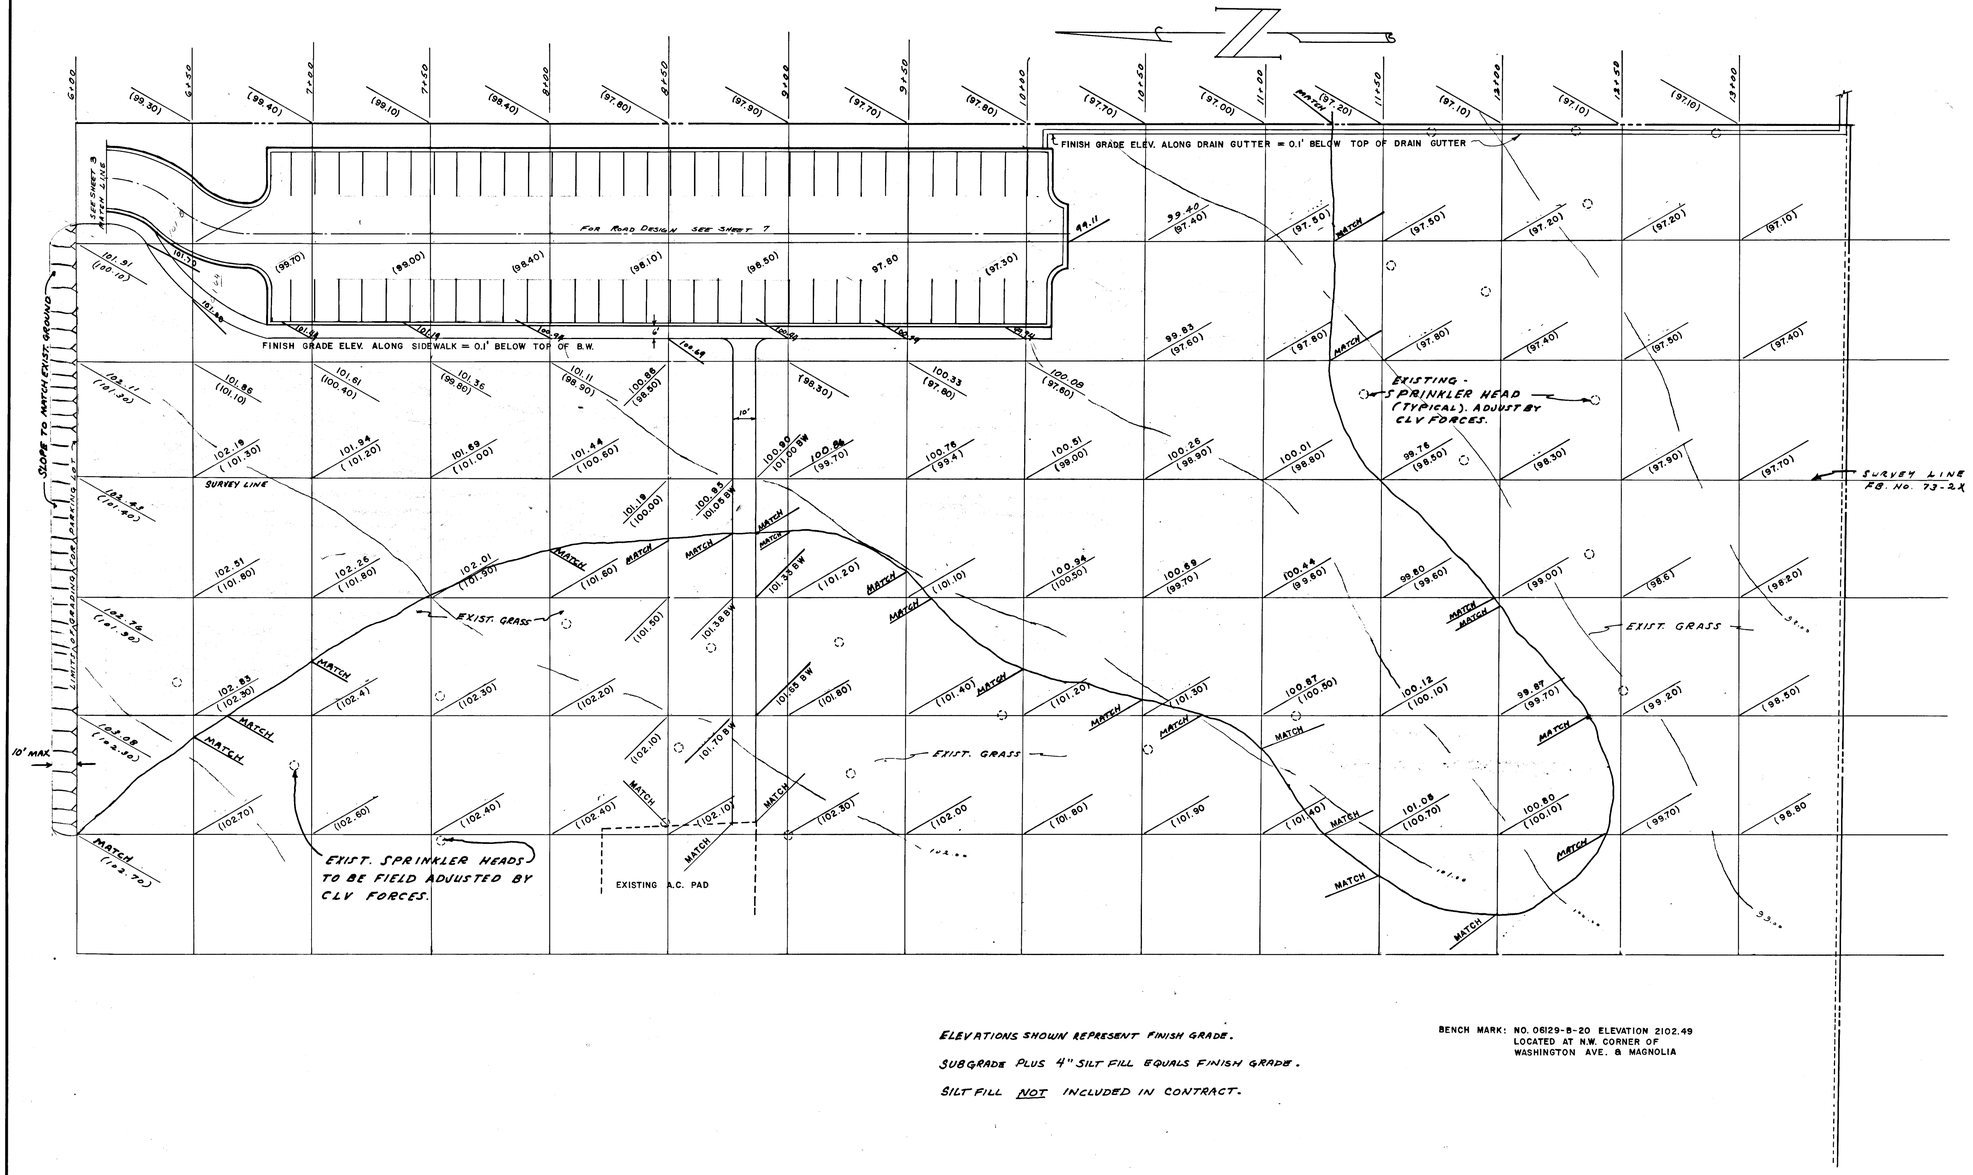

ELEVATIONS SHOWN REPRESENT FINISH GRADE.

SUBGRADE PLUS 4" SILT FILL EQUALS FINISH GRADE.

SILT FILL NOT INCLUDED IN CONTRACT.

BENCH MARK: NO. 06129-B-20 ELEVATION 2102.49
LOCATED AT N.W. CORNER OF
WASHINGTON AVE. & MAGNOLIA

APPROVALS

DIR. OF PARKS & CEMETERY — 4/11/74 DATE

DIR. OF RECREATION — 4/11/74 DATE

DIR. OF COMM. DEVELOPMENT — 4-11-74 DATE

TRAFFIC ENGINEER — 4-11-74 DATE

CONST. DIV. ENGINEER — 4-12-74 DATE

DEP. DIR. PUBLIC WORKS — DATE

EXISTING UTILITIES ARE LOCATED ON THE PLANS FOR THE CONVENIENCE OF THE CONTRACTOR ONLY. THE CONTRACTOR SHALL BEAR ALL RESPONSIBILITY FOR PROTECTION OF UTILITIES AND THE CITY BEARS NO RESPONSIBILITY FOR UTILITIES NOT SHOWN ON THE PLANS OR NOT IN THE LOCATION SHOWN ON THE PLANS.

REGISTERED PROFESSIONAL ENGINEER WILLIAM J. PURVIS CIVIL No. 3336 STATE OF NEVADA — 4/11/74

CONTRACT DRAWING APR 12 1974

CITY OF LAS VEGAS CLARK COUNTY, NEVADA

Department of Public Works
Engineering Division

LORENZI PARK - PHASE III-B
PARKING LOT NO. 1 AREA -
GRADING PLAN

scale (h) 1" = 30'	scale (v)	drawing no.
w.o.no. 3115 J	f.bk.no. 73-2X	650.19-25
design by L. BERNHARD	drawn by C. Kajkowski	date
approved by Director of Public Works	date 17 APR 74	sht. 4 of 10

3158

HUD-05-NV-09-39-1009 BID NO. F 74-31 CONTRACT NO. CLV F1131