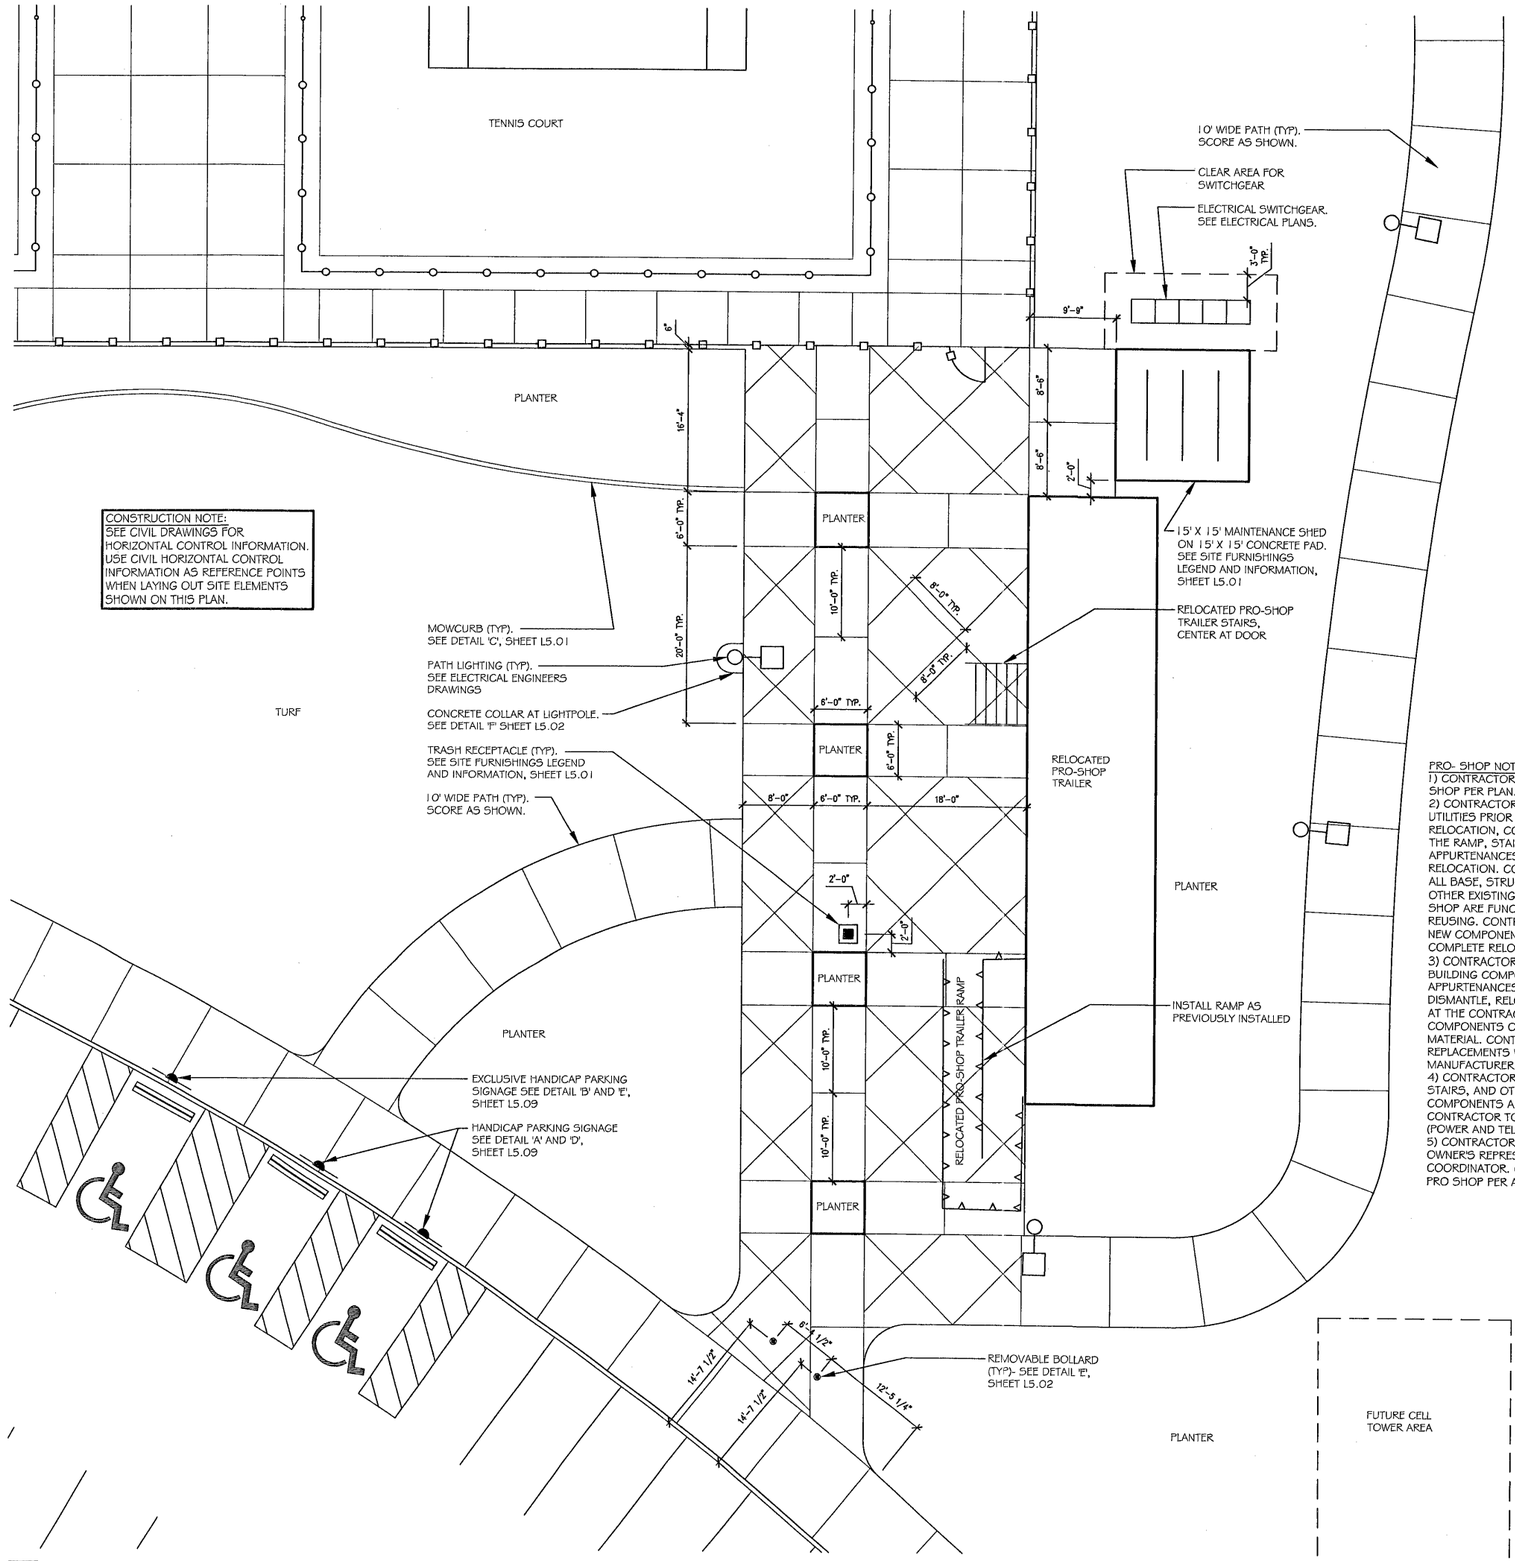

A TENNIS COURT PLAZA AND PRO-SHOP WITH MAINTENANCE SHED

SCALE: 1/8" = 1'-0"

PRO- SHOP NOTES:
1) CONTRACTOR TO RELOCATE EXISTING PRO SHOP PER PLAN.
2) CONTRACTOR TO DISCONNECT ALL UTILITIES PRIOR TO RELOCATION. PRIOR TO RELOCATION, CONTRACTOR TO DISCONNECT THE RAMP, STAIRS, AND ANY OTHER APPURTENANCES NECESSARY FOR RELOCATION. CONTRACTOR TO VERIFY THAT ALL BASE, STRUCTURE, RAMP, STAIR AND OTHER EXISTING COMPONENTS OF THE PRO SHOP ARE FUNCTIONING AND SAFE PRIOR TO REUSING. CONTRACTOR TO PROVIDE ANY NEW COMPONENTS NECESSARY FOR COMPLETE RELOCATION OF PRO SHOP.
3) CONTRACTOR TO REPLACE ANY PRO SHOP BUILDING COMPONENTS AND/OR APPURTENANCES DAMAGED DURING DISMANTLE, RELOCATION OR REINSTALLATION AT THE CONTRACTORS EXPENSE WITH COMPONENTS OF THE SAME TYPE, SIZE AND MATERIAL. CONTRACTOR TO MAKE REPLACEMENTS WITH THE SAME MANUFACTURER IF POSSIBLE.
4) CONTRACTOR TO RE-ATTACH RAMP, STAIRS, AND OTHER NECESSARY COMPONENTS AFTER RELOCATION. CONTRACTOR TO CONNECT TO UTILITIES (POWER AND TELEPHONE).
5) CONTRACTOR TO COORDINATE WITH OWNER'S REPRESENTATIVE AND PRO SHOP COORDINATOR. CONTRACTOR TO RELOCATE PRO SHOP PER ALL LOCAL CODES.

117410

REVISIONS

CONSULTANT

southwick LA
702 . 597 . 3108
12 Commerce Center Drive
Henderson , NV . 89014
www.southwickla.com

Lorenzi Park Renovations
Phase I
PLAN ENLARGEMENT

STAMP
REGISTERED LANDSCAPE ARCHITECT
SAUNDRA SAUNDERS
579
10/18/07
STATE OF NEVADA

OWNER: CITY OF LAS VEGAS
DEPARTMENT OF PUBLIC WORKS
ARCHITECTURAL SERVICES

400 EAST STEWART AVENUE
LAS VEGAS, NEVADA 89101
PHONE: (702) 229-5535
FAX: (702) 384-8846
TDD: (702) 386-9108

DRAWN	SAR
FILE	06-083
DATE	JUNE 2007
SCALE	AS SHOWN
BID NO	07L33401
CLV DWG NO	65018-47
SHT NO	L4.04

OCT 19 2007 2:31 P

DRAWINGS AS INSTRUMENTS OF SERVICE ARE THE PROPERTY OF THE DESIGN PROFESSIONAL WHOSE STAMP OF CERTIFICATION APPEARS ON THE DRAWINGS AND SPECIFICATIONS. ANY USE OR REPRODUCTION IN WHOLE OR IN PART WITHOUT WRITTEN CONSENT IS STRICTLY PROHIBITED. COPIES OF THE DRAWINGS AND SPECIFICATIONS APPEARING ONLY FOR EXECUTING THE PROJECT FOR WHICH THEY WERE PREPARED AND NOT FOR THE CONSTRUCTION OF ANY OTHER PROJECT. A.A.C. 803-780