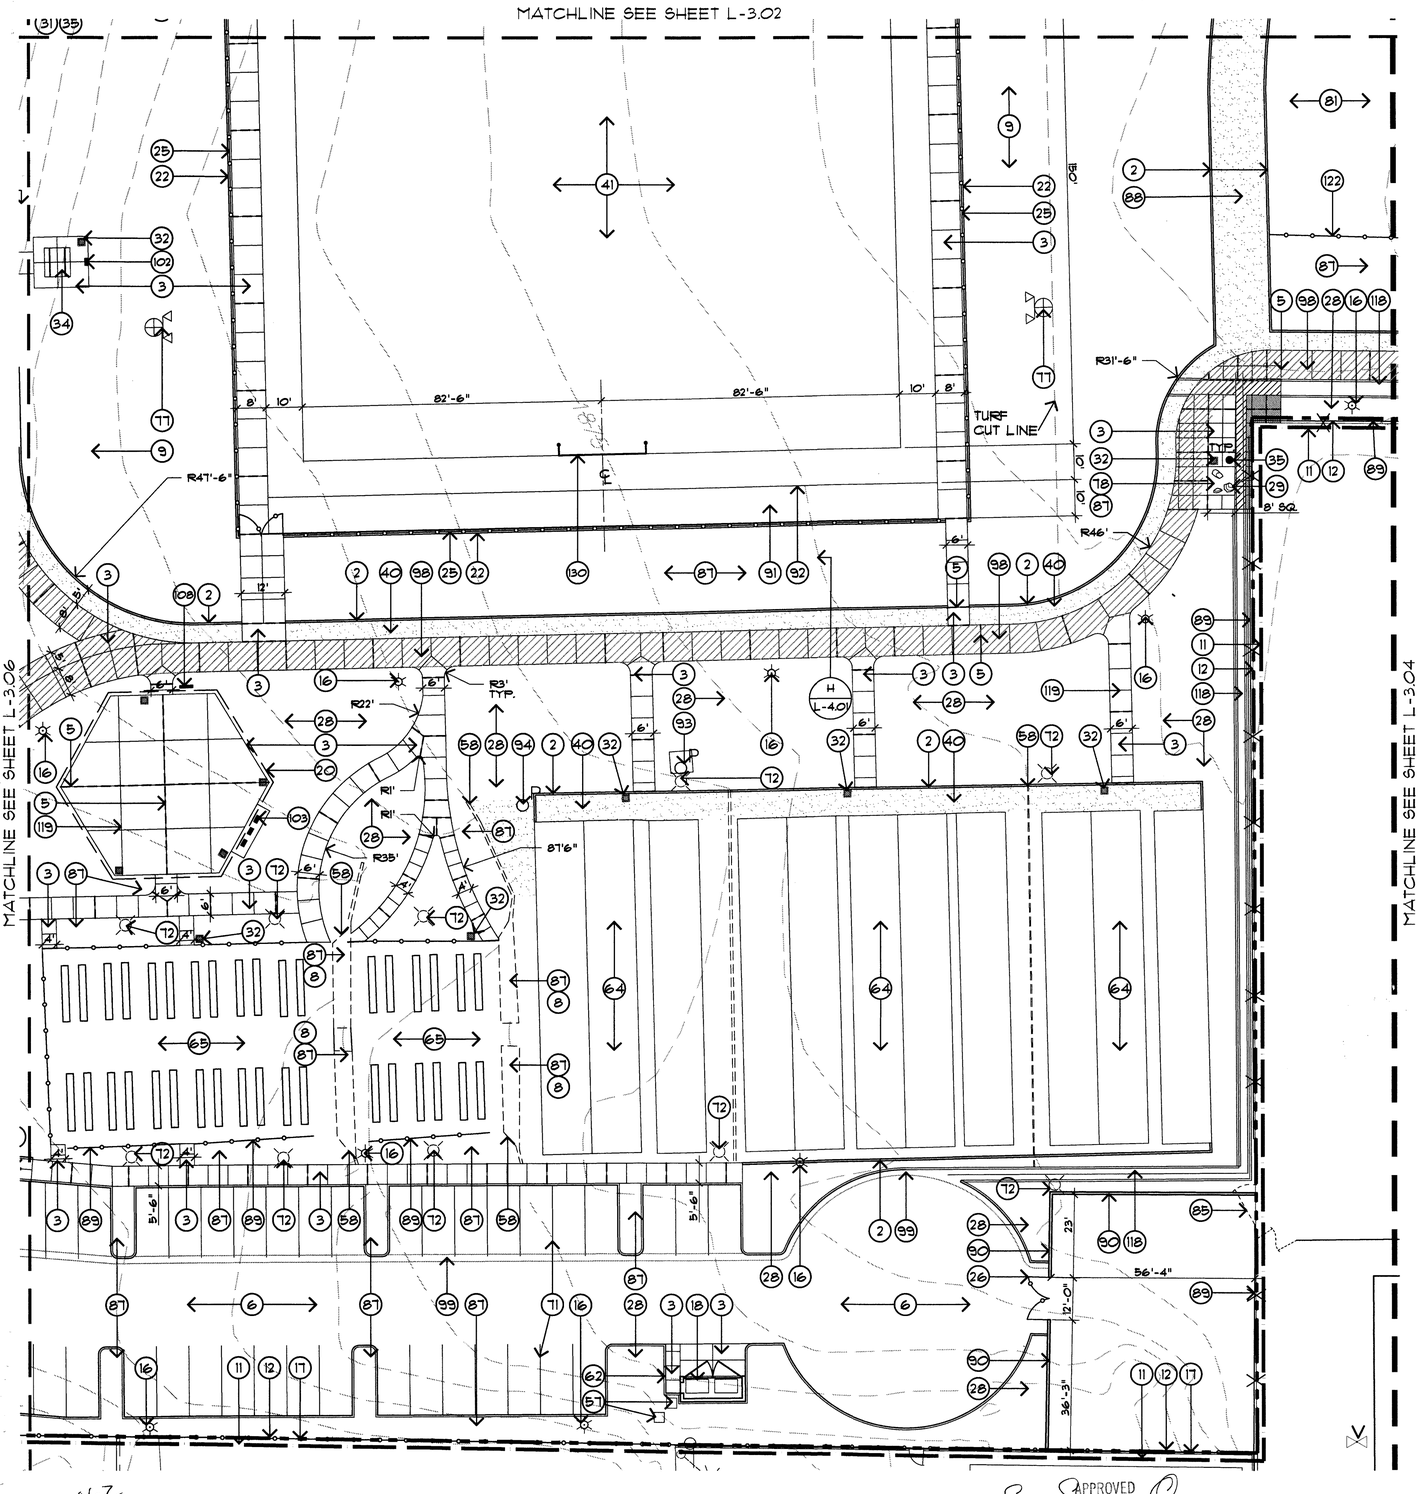

110062

SHADE STRUCTURE ONLY
APPROVED
BY CURRENT PLANNING DIVISION 6/20/07

SITE CONSTRUCTION LEGEND

1. 24" WIDE GRAY CONCRETE BAND. SEE DETAIL 'B', SHEET L-4.01
2. 6" WIDE CONCRETE CURB. SEE DETAIL 'YYY, AAAA, OR BBBB ', SHEET L-4.14, FOR DETAIL TO EACH OF (3) SITUATIONS.
3. GRAY CONCRETE PAVING WITH MEDIUM BROOM FINISH. SEE DETAIL 'A', SHEET L-4.01
4. NOT USED.
5. EXPANSION JOINT, TYPICAL. SEE DETAIL 'C', SHEET L-4.01
6. NEW AC PAVING. SEE CIVIL IMPROVEMENT PLANS.
7. A.D.A. ACCESS RAMP. SEE DETAIL 'E', SHEET L-4.01 AND CIVIL ENGINEER'S PLANS SHEET
8. PLANTING AREA. REFER TO SHEETS L-7.01-L7.06
9. NEW HYBRID BERMUDA LAWN. REFER TO SHEETS L-7.01 - L-7.06 AND SPECIFICATIONS 02930.
10. EXISTING CONCRETE SIDEWALK TO REMAIN. PROTECT IN PLACE.
11. LIMIT OF WORK LINE.
12. PROPERTY LINE.
13. A.D.A. STRIPING. SEE DETAIL 'E', SHEET L-4.01.
14. ELECTRICAL TRANSFORMER. SEE ELECTRICAL ENGINEERS PLAN.
15. ELECTRICAL SWITCHBOARD. SEE ELECTRICAL ENGINEERS PLAN.
16. LIGHT FIXTURE. LIGHT POLE BASE NOT ADJACENT TO PARKING LOTS AND DRIVEWAYS, TO BE LOCATED IN PLANTING AREAS. SEE ELECTRICAL ENGINEER'S PLANS SHEETS E-2.01 & E-2.02. SEE ALSO CIVIL ENGINEER PLANS SHEETS 3 & 4 FOR LIGHT BASE COORDINATES.
17. 6'-0" HIGH CHAIN LINK FENCE. SEE DETAIL 'NN', SHEET L4.06.
18. TRASH ENCLOSURE. SEE DETAIL 'AAA THROUGH FFF,' SHEET L-4.08 & L-4.09
19. SHADE STRUCTURE TO REMAIN. PROTECT IN PLACE.
20. 58' DIA. SHADE RAMADA BY POLIGON. CONTACT MIRACLE PLAYGROUND SALES AT 1-800-909-1411, OR APPROVED EQUAL UNDER THE SUBSTITUTION PROVISION IN SECTION 01600. INSTALL PER MANUFACTURER'S SPECIFICATIONS. SEE SHEETS 861 TO 865.0.
21. BID ADD ALTERNATE #2: 18"H CAST IN PLACE CONCRETE SEATWALL. COLOR TO BE STANDARD GREY. SEE DETAIL 'J', SHEET L-4.02.
22. 12" WIDE CONCRETE CURB. SEE DETAIL 'CCCC', SHEET L-4.14.
23. EXISTING CITY OF LAS VEGAS CAST IN PLACE MONUMENT PARK SIGN TO REMAIN. PROTECT IN PLACE.
24. BLACK VINYL COATED 6' HIGH CHAIN LINK FENCE AT DOG RUN. SEE DETAILS 'NN' & 'PPP', SHEET L-4.06.
25. BLACK VINYL COATED 4' HIGH CHAIN LINK FENCING. SEE DETAILS 'HH' & 'PP', SHEET L-4.06.
26. 12'-0" WIDE BLACK VINYL COATED DOUBLE SWINGING MAINTENANCE GATE. SEE DETAIL 'RR', SHEET L-4.06.
27. DOG RUN AREA: 3/8" MINUS DECOMPOSED GRANITE ROCK MULCH TYP. - 8" DEEP AT 90% COMPACTION. SEE ALSO PLANTING PLANS, SHEETS L-7.01 - 7.03.
28. 2'-4" GRANITE ROCK TO A DEPTH OF 6". REFER TO PLANTING PLANS, SHEETS L-7.01 - L7.06. PROVIDE SAMPLE TO LANDSCAPE ARCHITECT PRIOR TO INSTALLATION.
29. 2'-0" TO 3'-6" DIAMETER GRANITE BOULDERS FROM SAME PARENT SOURCE AS 2'-4" ROCK. SEE DETAIL 'G', SHEET L-4.01. PROVIDE SAMPLE TO LANDSCAPE ARCHITECT PRIOR TO INSTALLATION.
30. MOUNDING WITH BOULDERS. SEE DETAIL 'G', SHEET L-4.01.
31. BENCH - MODEL #21-VIC-84B, SMOOTH TEXTURE, COLOR TO BE BROWN OR APPROVED EQUAL. UNDER THE SUBSTITUTION PROVISION IN SECTION 01600. BENCH TO HAVE CENTER DIVIDER. QUICKCRETE (951) 737-6240 SEE DETAIL 'OOOOO' SHEET L-4.11.
32. TRASH RECEPTACLE - MODEL #DS-PS2532W-A21, TI-SMOOTH STAINED CONCRETE WITH STANDARD GLOSS SEALER, CAST AND PAINTED CITY OF LAS VEGAS TEXT (SCRIPT LETTERS 2-1/2" HIGH, ONE SIDE ONLY.) STEEL LIDS INCLUDE CABLE AND BOLTS. Q-SLZ75GALVANIZED 30-GAL. LINER WITH STANDARD 3" DIA. DRAIN HOLE. QUICKCRETE (951) 737-6240 OR APPROVED EQUAL UNDER THE SUBSTITUTION PROVISION IN SECTION 01600. SEE DETAIL 'PPPPP,' SHEET L-4.11.
33. DOG WASTE BAG DISPENSER, DOGIPOT JUNIOR BAG DISPENSER (2 ROLL.) 9.5"x9.4"x3.25" .08 ALUMINUM, POWDER COATED FOREST GREEN, WITH LOCKING FRONT ACCESS PANEL. 400 BAG CAPACITY. DOGIPOT (800) 364-1681 OR APPROVED EQUAL UNDER THE SUBSTITUTION PROVISION IN SECTION 01600. SEE DETAIL 'QQQQQ' SHEET L-4.11.
34. PICNIC TABLE - MODEL #00-8, SMOOTH STAINED CONCRETE, GRAFFITI SEALER FINISH. OUTDOOR CREATIONS, INC. (930) 331-8714 OR APPROVED EQUAL UNDER THE SUBSTITUTION PROVISION IN SECTION 01600. SEE DETAIL 'TTTT,' SHEET L-4.11.
35. DRINKING FOUNTAIN - MODEL #4400B, HI-LO BOWL WITH STANDARD POWDER COATED FINISH. COLOR TO BE BLUE SEE CIVIL ENGINEER'S DRAWINGS FOR CONNECTION INFORMATION. MOST DEPENDABLE FOUNTAINS (800) 552-6331 OR APPROVED EQUAL UNDER THE SUBSTITUTION PROVISION IN SECTION 01600. SEE DETAIL 'RRRRR,' SHEET L-4.11.
36. DRINKING FOUNTAIN - MODEL #4400B, HI-LO BOWL WITH SPOUT FOR PETS STANDARD POWDER COATED FINISH. COLOR TO BE BLUE. SEE CIVIL ENGINEER'S DRAWING FOR CONNECTION INFORMATION. MOST DEPENDABLE FOUNTAINS (800) 552-6331 OR APPROVED EQUAL UNDER THE SUBSTITUTION PROVISION IN SECTION 01600. SEE DETAIL 'SSSSS,' SHEET L-4.11.
37. CONCRETE PIPE, 36" DIA X 12' LENGTH.
38. BID ADD ALTERNATE #2: PLAY EQUIPMENT BY BIG TOYS (CONTACT SANYA HAMILTON, 702-952-0414) OR APPROVED EQUAL UNDER THE SUBSTITUTION PROVISION IN SECTION 01600. COLORS TO BE TAN, RED, BLUE, AND GREEN. SEE DETAIL 'LLL THROUGH NNN', SHEET L-4.11.
39. POURED IN PLACE RESILIENT SURFACING BY PRODEK- 2.5" THICKNESS. (CONTACT SANYA HAMILTON, 702-952-0414) OR APPROVED EQUAL UNDER THE SUBSTITUTION PROVISION IN SECTION 01600. COLOR TO BE 50% ROYAL BLUE, 50% GREEN. SUBMIT SAMPLE TO LANDSCAPE ARCHITECT PRIOR TO INSTALLATION. SEE DETAIL 'TTTTT,' SHEET L-4.11.
40. RUNNING PATH. INSTALL 2MM ROCK MULCH TO MATCH 2'-4" ROCK PARENT SOURCE COMPACTED TO 90% AND TO A DEPTH OF 3". SEE DETAIL 'H', SHEET L-4.01. PROVIDE SAMPLE TO LANDSCAPE ARCHITECT PRIOR TO INSTALLATION.
41. SYNTHETIC TURF SOCCER FIELD. SEE DETAILS 'XX, YY, AND ZZ', SHEET L-4.07.
42. BIKE RACK - MODEL #25C-IG POWDER COATED - COLOR TO BE BLUE. KAY PARK RECREATION CORP. (800) 553-2476 OR APPROVED EQUAL UNDER THE SUBSTITUTION PROVISION IN SECTION 01600. MOUNTED PER MANUFACTURER SPECIFICATIONS. SEE DETAIL 'SSSSS,' SHEET L-4.16.
43. PRECAST PULL BOX. SEE ELECTRICAL PLANS.
44. TELEPHONE TERMINAL. SEE ELECTRICAL PLANS.
45. A.D.A. ACCESSIBLE VAN PARKING SIGN. SEE DETAIL 'E', SHEET L-4.01 AND DETAILS 'Y, Z, AND AA' SHEET L4.04.
46. DEDICATION MONUMENT. SEE DETAILS 'K THROUGH O', SHEET L-4.02 CONCRETE BASE TO BE INSTALLED BY CONTRACTOR.
47. STANDARD PARK RULES SIGN - POST MOUNTED. SEE DETAIL 'X', SHEET L-4.04.
48. REMOVABLE BOLLARD, MODEL HRP BY TRAFFICGUARD DIRECT (877) 727-7347 SEE DETAIL 'HHHH - LLLL', SHEET L-4.16.
49. WATER PLAY AREA SIGN. SEE DETAIL 'LL', SHEET L-4.06.
50. NO WHEELED TOYS SIGN - POST MOUNTED. SEE DETAIL 'B', SHEET L-4.03.
51. SMALL DOG AREA PARK SIGN. SEE DETAIL 'HH', SHEET L-4.03.
52. LARGE DOG AREA PARK SIGN. SEE DETAIL 'FF', SHEET L-4.03.
53. EMERGENCY EXIT ONLY SIGN. SEE DETAIL 'EE', SHEET L-4.03.
54. CONCRETE TO REMAIN. PROTECT IN PLACE.
55. PLAY EQUIPMENT TO REMAIN. PROTECT IN PLACE.
56. SHADE STRUCTURE OVER PLAY EQUIPMENT TO REMAIN. PROTECT IN PLACE.
57. UTILITY TO BE REMOVED. REFER ALSO TO ELECTRICAL ENGINEER'S DRAWINGS.
58. WALL TO REMAIN. PROTECT IN PLACE.
59. SIGN TO REMAIN. PROTECT IN PLACE.
60. STEEL TUBE FENCE TO REMAIN. PROTECT IN PLACE.
61. SPLASH PAD TO REMAIN EXCEPT AS NOTED ON THE DEMOLITION PLAN. SEE SHEET L2.01. PROTECT IN PLACE.
62. CONCRETE CURB PER CIVIL ENGINEER'S PLAN.
63. DEDICATED TREE TO REMAIN. RESET HEATHER BURT MEMORIAL PLAQUE AT BASE OF TREE TO BE LEVEL AND ABOVE ADJACENT GRADE. COORDINATE WITH LANDSCAPE ARCHITECT.
64. BOCCE BALL COURT TO REMAIN. PROTECT IN PLACE.
65. HORSESHOE COURTS TO REMAIN. PROTECT IN PLACE.
66. SHUFFLEBOARD COURT TO REMAIN. PROTECT IN PLACE.
67. BASEBALL FIELD LIGHTING TO REMAIN. PROTECT IN PLACE.
68. RESTROOM FACILITY AND COLUMNS TO REMAIN. PROTECT IN PLACE.
69. ZERO CURB. SEE CIVIL PLANS.
70. A.D.A. ACCESSIBLE PARKING STALL.
71. PARKING STRIPE. REFER TO CIVIL ENGINEER'S DRAWINGS SHEET 3.
72. LIGHTING TO REMAIN.
73. SYNTHETIC TURF SALVAGE AREA.
74. ABOVE- GROUND UTILITY TO REMAIN. PROTECT IN PLACE. SEE CIVIL ENGINEER'S DRAWINGS.
75. RELOCATED CITY OF LAS VEGAS CAST IN PLACE MONUMENT PARK SIGN. SEE DEMOLITION PLAN, CALLOUT #10, SHEET L2.01.
76. 3'-0" W. GATE. SEE DETAIL 'OO THROUGH QQ,' SHEET L-4.06.
77. BID ADD ALTERNATE #1: MUSCO SOCCER FIELD LIGHT. SEE ELECTRICAL ENGINEERING DRAWINGS.
78. 8'x 8' CUTOUT FOR PLANTING WITH ROOT BARRIER. SEE PLANTING PLAN. SHEETS L-7.02 - L-7.04.
79. SPLASH PAD ON GRAY CONCRETE WITH A MEDIUM TO HEAVY BROOM FINISH. SEE DETAIL 'DDDD,' SHEET L-4.16, AND OOO THROUGH RRR, SHEET L-4.12, AND TTT THROUGH XXX, SHEET L-4.13.
80. 6'-0" WIDE BLACK VINYL COATED DOUBLE SWINGING GATE. SEE DETAIL 'QQ AND RR', SHEET L-4.06.
81. EXISTING LAWN TO REMAIN. CONTRACTOR TO MAINTAIN DURING CONSTRUCTION. REPLACE AS NEEDED DUE TO CONSTRUCTION OR EXISTING CONDITIONS. SEE SPECIFICATIONS AND SEE PLANTING PLANS, SHEETS L-7.01 - L-7.06.
82. STEPS. SEE DETAIL 'I', SHEET L-4.02 AND SEE CIVIL ENGINEER'S DRAWINGS.
83. BID ADD ALTERNATE #4: BASEBALL DUGOUT. SEE CITY OF LAS VEGAS STANDARDS DETAIL 'Q, T', SHEET L-4.03.
84. RELOCATED BASEBALL BLEACHERS. REMOVE GRAFFITI FROM BLEACHERS. ALSO SEE DEMOLITION LEGEND, CALLOUT #4.
85. CHAIN LINK GATE TO REMAIN. PROTECT IN PLACE.
86. SWING TO REMAIN. PROTECT IN PLACE. SAND TO BE REMOVED. SEE DEMOLITION PLAN, SHEET L-2.01.
87. DECOMPOSED GRANITE ROCK MULCH. INSTALL 1/2" MINUS DECOMPOSED GRANITE ROCK MULCH TO MATCH 2'-4" ROCK PARENT SOURCE COMPACTED TO 90% TO A DEPTH OF 2". REFER TO PLANTING PLANS, SHEETS L-7.01 - L-7.06.
88. INSTALL 2MM FINES DECOMPOSED GRANITE AT WARNING TRACK AND WHERE NOTED AT BOCCE COURTS TO MATCH DECOMPOSED GRANITE ROCK MULCH PARENT SOURCE COMPACTED TO 90% TO A DEPTH OF 3". REFER TO PLANTING PLANS, SHEETS L-7.01 - 7.06.
89. CHAIN LINK FENCE TO REMAIN. PROTECT IN PLACE.
90. 6'-0" HIGH COLORED 8" X 8" X 16" CMU PRECISION BLOCK WALL WITH PRECAST CAP. PRECAST CAP MUST BE: ARI STONE 702-643-1000. ALSO SEE STRUCTURAL ENGINEER'S DETAIL PACKET. SEE DETAIL 'GGGGG,' SHEET L-4.16.
91. SYNTHETIC TURF SALVAGE AREA TO MATCH FIELD. SOLID GREEN COLOR WITHOUT STRIPES OR MARKINGS. USE FROM SAME SOURCE AND BATCH FROM THE MANUFACTURER OF THE MAIN FIELD.
92. 2" X 10" RECYCLED PLASTIC TIMBER. SEE DETAIL 'ZZ,' SHEET L-4.07.
93. DRINKING FOUNTAIN TO REMAIN. REFINISH TO MATCH NEW DRINKING FOUNTAINS. PROTECT IN PLACE. CONTRACTOR TO ENSURE FOUNTAIN OPERATES PROPERLY PRIOR TO INITIAL PUNCHLIST WALK.
94. REMOTE POLE-MOUNTED LIGHTING ACTIVATION BUTTON. PROTECT IN PLACE.
95. HANDICAP ONLY PARKING SIGN. SEE DETAIL 'Y, AND Z', SHEET L-4.04.
96. EXISTING PLAYGROUND SURFACING TO REMAIN. PROTECT IN PLACE.
97. WHEEL STOP. SEE CIVIL ENGINEER'S DRAWINGS.
98. VEHICULAR CONCRETE PAVING. SEE DETAIL 'D', SHEET L-4.01.
99. VALLEY GUTTER. SEE CIVIL ENGINEER'S DRAWINGS.
100. STEEL TUBE FENCE. SEE DETAILS 'BB THROUGH WW, SHEET L-4.07, AND 'GGG THOUGH JJJ' SHEET L-4.10
101. BID ADD. ALTERNATE #2: SHADE CANOPY OVER PLAY EQUIPMENT. SEE DETAIL 'HHH,' SHEET L-4.16. COLORS TO BE ROYAL BLUE AND ARIZONA PORT COLOR TO BE BEIGE. SUNPORTS (800) 866-5005 ATTN: GARY HAYMANN OR APPROVED EQUAL UNDER THE SUBSTITUTION PROVISION IN SECTION 01600.
102. FAMILY BARBECUE GRILL, MODEL #SB1639 BY KAY PARK RECREATION CORP. (800) 553-2476 (800) 553-2476 OR APPROVED EQUAL UNDER THE SUBSTITUTION PROVISION IN SECTION 01600. SEE DETAIL 'HHHH,' SHEET L-4.16.
103. GROUP BARBECUE GRILL, MODEL #SB16 BY KAY PARK RECREATION CORP. (800) 553-2476 (800) 553-2476 OR APPROVED EQUAL UNDER THE SUBSTITUTION PROVISION IN SECTION 01600. SEE DETAIL 'NNNN,' SHEET L-4.16.
104. CHILDREN'S PARK SIGN. SEE DETAIL 'U', SHEET L-4.03 AND DETAIL 'O', SHEET L-4.02 TYP.
105. BID ADD. ALTERNATE #4: FIELD SIGN RULES (BASEBALL ONLY). SEE DETAIL 'B', SHEET L-4.03.
106. BID ADD. ALTERNATE #4: BASEBALL SIGN. SEE DETAIL 'P', SHEET L-4.03, AND DETAIL 'O', SHEET L-4.02 TYP.
107. REPORT VANDALISM SIGN. SEE DETAIL 'U', SHEET L-4.04.
108. SITE SHELTER RESERVATION SIGN. SEE DETAIL 'CC', SHEET L-4.03, AND DETAIL 'O', SHEET L-4.02 TYP.
109. DOG SIGN. SEE DETAIL 'DD', SHEET L-4.03.
110. DOG PARK GUIDELINES SIGN. SEE DETAIL 'GG', SHEET L-4.03.
111. SIGN W/WASTE BAG DISP MOUNTING. SEE DETAIL 'II', SHEET L-4.03.
112. BID ADD. ALTERNATE #4: FIELD I.D. SIGN SEE DETAIL 'JJ', SHEET L-4.06.
113. BID ADD ALTERNATE #4: FIELD RULES SIGN. SEE DETAIL 'KK', SHEET L-4.06.
114. NO DOGS ALLOWED IN WATER PLAY AREA SIGN SEE DETAIL 'LL', SHEET L-4.06.
115. PROJECT CONSTRUCTION SIGN SEE DETAIL 'V', SHEET L-4.03.
116. WINTER IRRIGATION SIGN SEE DETAIL 'BB', SHEET L-4.04.
117. RELOCATED EXISTING POLE WITH SECURITY CAMERA. REFER TO DEMOLITION PLAN SHEET L-2.01 FOR ORIGINAL LOCATION.
118. CONCRETE FLUME. SEE CIVIL ENGINEER'S DRAWING.
119. SCORE LINE, TYPICAL. SEE DETAIL 'C', SHEET L-4.01.
120. EXISTING LAWN TO REMAIN. PROTECT IN PLACE DURING CONSTRUCTION. REPAIR AS NEEDED DUE TO CONSTRUCTION OR EXISTING CONDITIONS. SEE SPECIFICATIONS AND SEE PLANTING PLANS, SHEETS L-7.01 - L-7.06.
BID ADD ALTERNATE #3: 58' DIA. SHADE RAMADA BY POLIGON. CONTACT MIRACLE PLAYGROUND SALES AT 1-800-909-1411, OR APPROVED EQUAL UNDER THE SUBSTITUTION PROVISION IN SECTION 01600. INSTALL PER MANUFACTURER'S SPECIFICATIONS. SEE DETAIL 'ZZZ, SHEET L-4.14 AND SHEETS 861 TO 865.0.
121. BID ADD ALTERNATE #2: POURED IN PLACE RESILIENT SURFACING. COLOR TO BE 50% ROYAL BLUE, 50% GREEN. SUBMIT SAMPLE TO LANDSCAPE ARCHITECT PRIOR TO INSTALLATION. INSTALL AS PER MANUFACTURER'S SPECIFICATIONS. SEE DETAIL 'TTTTT,' SHEET L-4.11.
122. 6' HIGH GALVANIZED CHAIN LINK FENCING AT BASEBALL FIELD. SEE DETAIL 'NN', SHEET L-4.06.
123. FIELD I.D. SIGN SEE DETAIL 'JJ', SHEET L-4.06.
124. FIELD RULES SIGN. SEE DETAIL 'KK', SHEET L-4.06.
125. BID ADD ALTERNATE #2: BIKE RACK - MODEL #25C-IG POWDER COATED - COLOR TO BE BLUE KAY PARK RECREATION CORP. (800) 553-2476 OR APPROVED EQUAL UNDER THE SUBSTITUTION PROVISION IN SECTION 01600. MOUNTED PER MANUFACTURER SPECIFICATIONS.
126. BID ADD ALTERNATE #2: CHILDREN'S PARK SIGN. SEE DETAIL 'U', SHEET L-4.03 AND DETAIL 'O', SHEET L-4.02 TYP.
127. BID ADD ALTERNATE #2: NO WHEELED TOYS SIGN - POST MOUNTED. SEE DETAIL 'B', SHEET L-4.03.
128. SECURITY CAMERA TO REMAIN. PROTECT IN PLACE.
129. BID ADD ALT #3: REPLACE EXISTING CONCRETE WITH NEW RESILIENT SURFACING. REFER TO CALLOUT #39 FOR MANUFACTURER INFORMATION.
130. EVOLUTION MOVEABLE GOALS WITH WHEEL OPTION BY KWIKGOAL, MODEL #B3306, OR APPROVED EQUAL UNDER THE SUBSTITUTION PROVISION IN SECTION 01600. MOUNTED PER MANUFACTURER SPECIFICATIONS.

KEYMAP

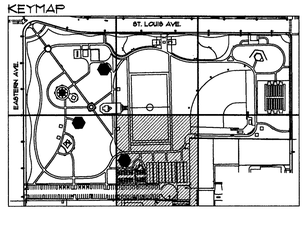

Underground Service Alert
Call: TOLL FREE
1-800
227-2600
TWO WORKING DAYS BEFORE YOU DIG

JUL 0 2 2007
Building Permit Plan Check
Minor Revisions to Site Or Off-Site Improvements Have No Change Without Approval Plan Is Not a Permit to Violate Any Ordinance

0 20 40 60
1"=20'-0"

REVISIONS

CONSULTANT

R·P·A LANDSCAPE ARCHITECTURE PLANNING
CALIFORNIA
3172 Cadle Avenue, Suite 1005
Stockton, California, CA 95215
949-248-1138 Fax 949-248-6980
CA License #5 1381, 2041
Richard Pope & Associates, Inc.
NEVADA
10120 South Eastern Ave., Suite 200
Henderson, NV 89052
702-492-1247 Fax 702-492-1297
NV License # 119

JAYCEE PARK RENOVATION
SOUTH EAST CORNER OF EASTERN AVE. AND EAST SAINT LOUIS AVE.
LANDSCAPE CONSTRUCTION PLAN

STAMP
REGISTERED LANDSCAPE ARCHITECT MICHAEL DUPAY
Expires 6-30-07
STATE OF NEVADA
6-31-07

OWNER: CITY OF LAS VEGAS
DEPARTMENT OF PUBLIC WORKS
ARCHITECTURAL SERVICES

400 EAST STEWART AVENUE
LAS VEGAS, NEVADA 89101
PHONE: (702) 229-5535
FAX: (702) 384-4846
TDD: (702) 386-9108

DRAWN	CAC
FILE	
DATE	June 2007
SCALE	1" = 20'
BID NO	07.15314.02
CLV DWG NO	6506-24
SHT NO	L-3.05

DRAWINGS AS INSTRUMENTS OF SERVICE ARE THE PROPERTY OF THE DESIGN PROFESSIONAL WHOSE STAMP OF CERTIFICATION APPEARS ON THE DRAWINGS AND SPECIFICATIONS RETAINED BY THE CLIENT MAY BE UTILIZED ONLY FOR DOCUMENTS THE PROJECT FOR WHICH THEY WERE PREPARED AND NOT FOR THE CONSTRUCTION OF ANY OTHER PROJECT IN A C 623-793
WITHOUT WRITTEN CONSENT IS STRICTLY PROHIBITED COPIES OF THE DRAWINGS AND SPECIFICATIONS ANY USE OR REPRODUCTION IN WHOLE OR IN PART WITHOUT WRITTEN CONSENT