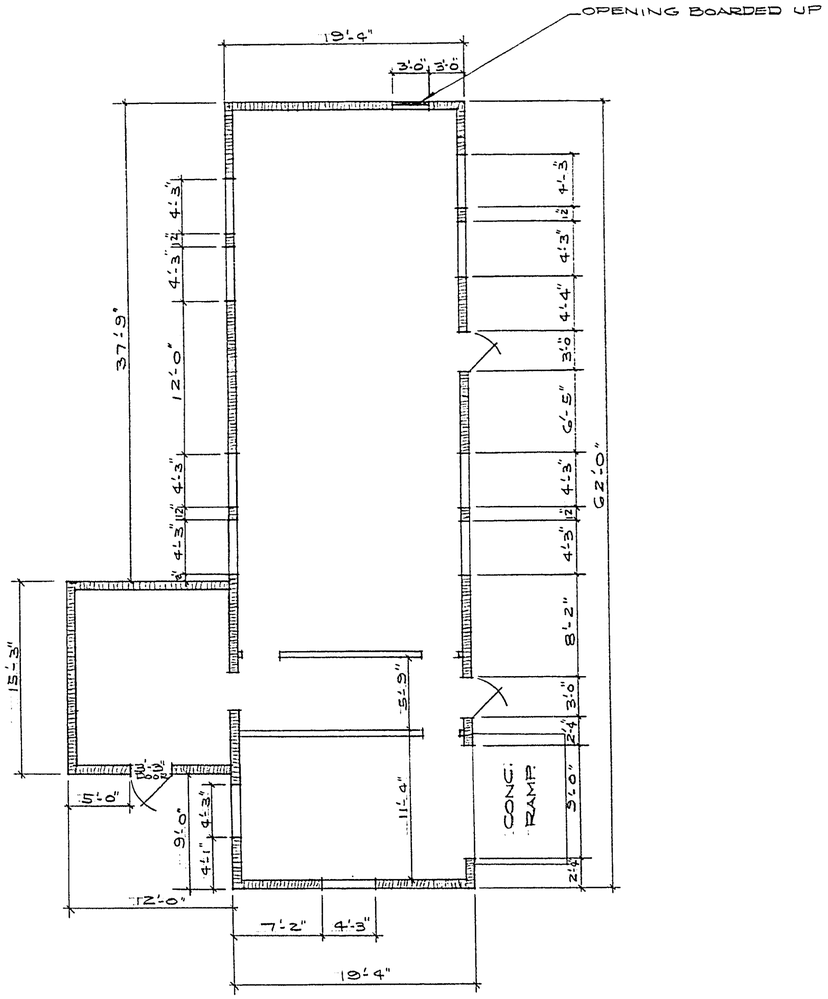

STORAGE BUILDING
AT
LIONS CLUB PARK
SCALE 1/8"-1'-0"

8-60

CITY OF LAS VEGAS NEVADA
ENGINEERING DEPT.

STORAGE BUILDING
LIONS CLUB PARK

	DATE	
DESIGNED BY		SCALE 1/8" = 1'-0"
DRAWN BY F. CAPEL	11-29-54	FIELD BOOK NO.
CHECKED BY		WORK ORDER NO. 1239
APPROVED CITY ENGR.		DRAWING NO. 650.9-V5

PARAGON BLUE PRINT 500 12-54