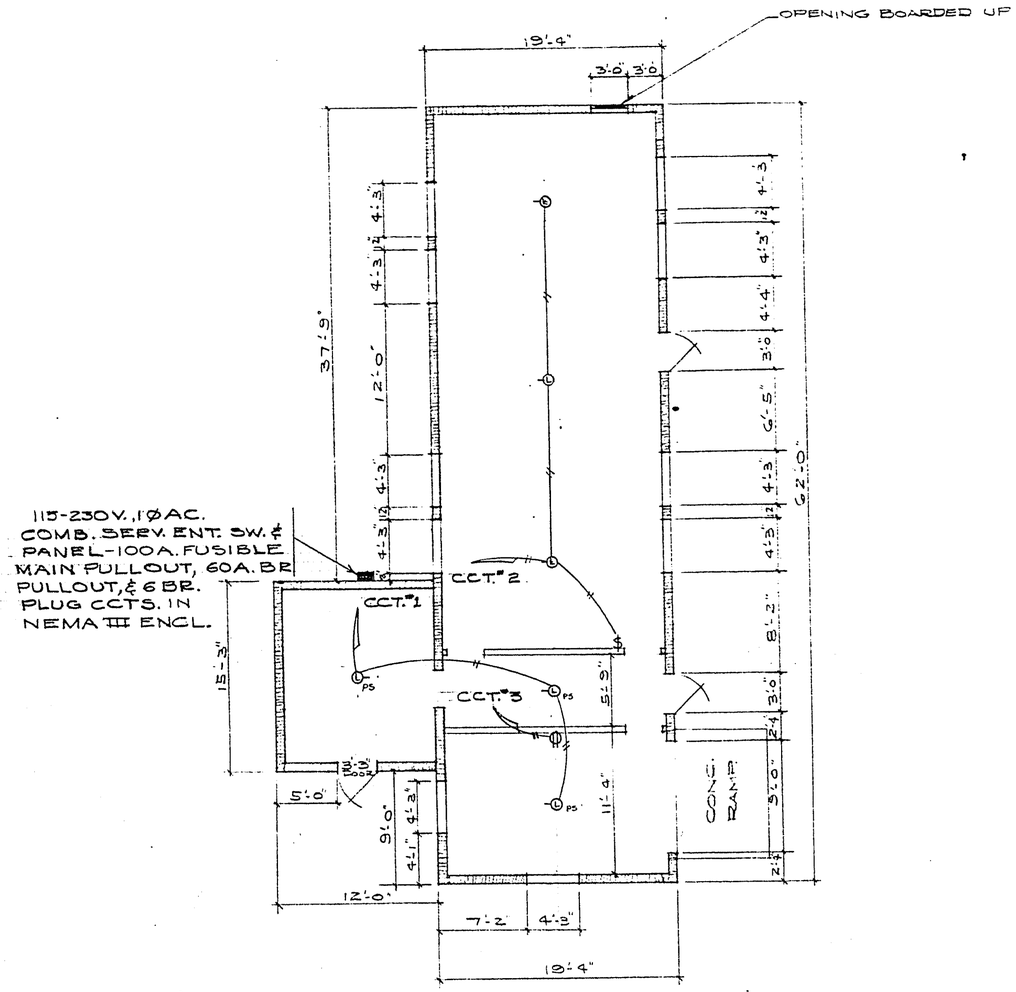

STORAGE BUILDING
AT
LIONS CLUB PARK
SCALE 1/8 = 1'-0"

KEY of SYMBOLS

	KEYLESS LAMPHOLDER
PS	PULL-SWITCH LAMPHOLDER
	DUPLEX 110V. CONV. OUTLET
$	SINGLE POLE SWITCH

PANEL SCHEDULE

CCT. NO.	AMPS	WIRE SIZE	NO OUTLETS	DESCRIPTION	LOADING Ø-1	LOADING Ø-2
1	15	12	3	LIGHTS-FRONT RMS.	600	
2	15	12	3	LIGHTS-BAY		600
3	15	12	1	PLUG	250	
4, 5, & 6				SPARE		
TOTAL LOAD IN WATTS					850	600

NOTES:
1. 60A. PULLOUT FOR FUTURE USE.
2. ALL WIRING TO BE ENCASED IN EMT.
3. ALL CONDUIT, BOXES, ETC. TO BE SURFACE M'T'D.

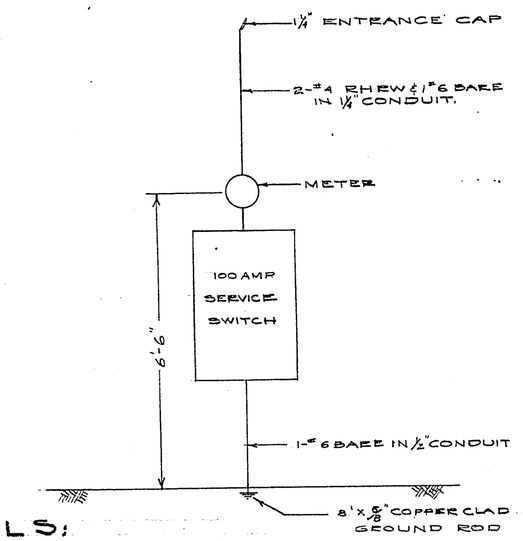

SINGLE LINE DIAGRAM
SERVICE ENTRANCE

APPROVALS:

Kenneth Hadland
SUPT. OF PARKS

Ben Trent
SUPT. OF RECREATION

CITY OF LAS VEGAS NEVADA
ENGINEERING DEPT.

ELECTRICAL PLAN
STORAGE BUILDING
LIONS CLUB PARK

		DATE	
DESIGNED BY	RGR		SCALE 1/8" = 1'-0"
DRAWN BY	F. CAPEL & RGR	1-29-56	FIELD BOOK NO.
CHECKED BY			WORK ORDER NO. 1239
APPROVED CITY ENGR.			DRAWING NO. 650.9-V6

PARAGON BLUE PRINT 500 12-54

8-59