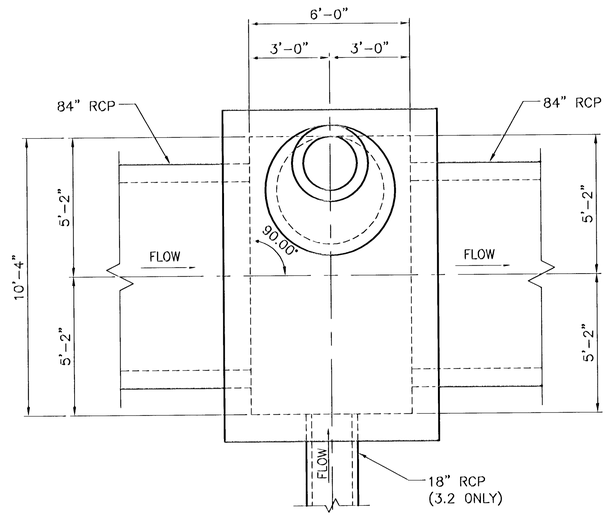

MOD. NDOT TYPE 4 SDMH 3.1 & 3.2

1 / S6

SCALE: 3/8"=1'-0"

SEE SHEET S2 FOR ADDITIONAL DETAILS

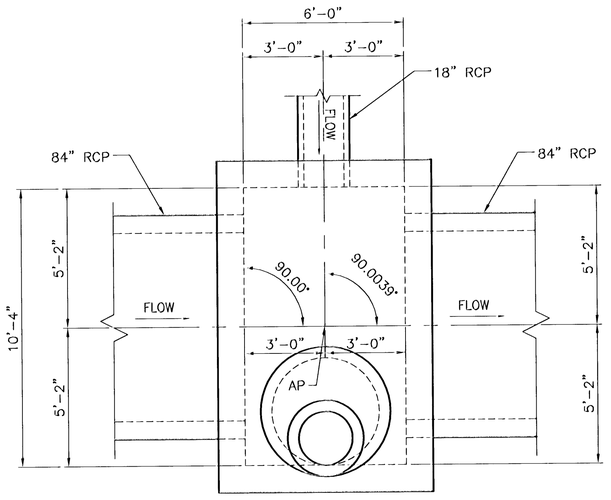

MOD. NDOT TYPE 4 SDMH 4.1

2 / S6

SCALE: 3/8"=1'-0"

SEE SHEET S2 FOR ADDITIONAL DETAILS

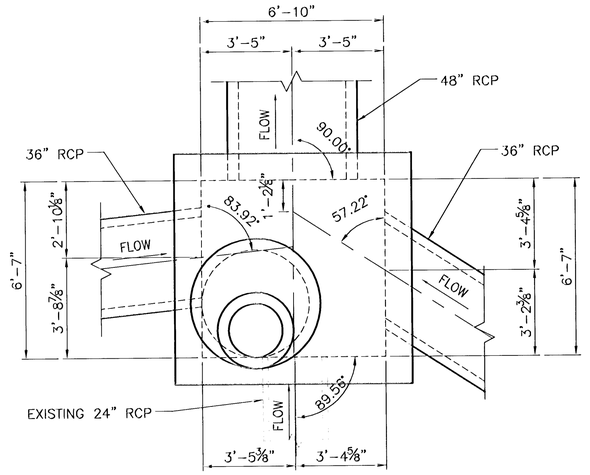

MOD. NDOT TYPE 4 SDMH 4.8

3 / S6

SCALE: 3/8"=1'-0"

SEE SHEET S2 FOR ADDITIONAL DETAILS

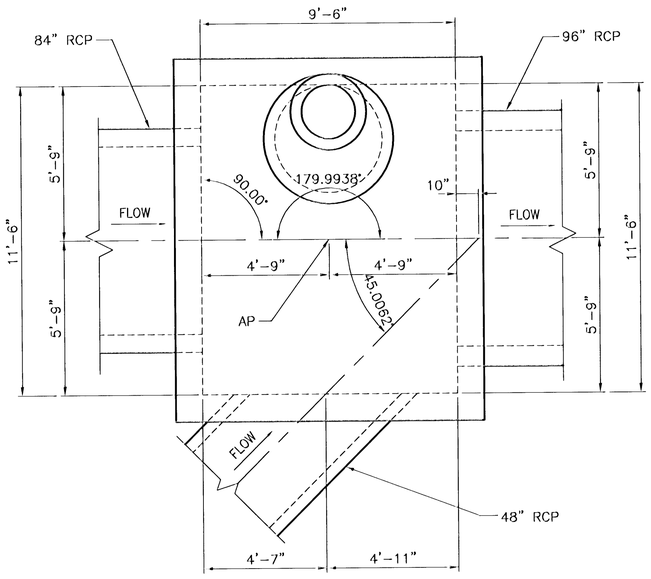

MOD. NDOT TYPE 4 SDMH 4.10

4 / S6

SCALE: 3/8"=1'-0"

SEE SHEET S2 FOR ADDITIONAL DETAILS

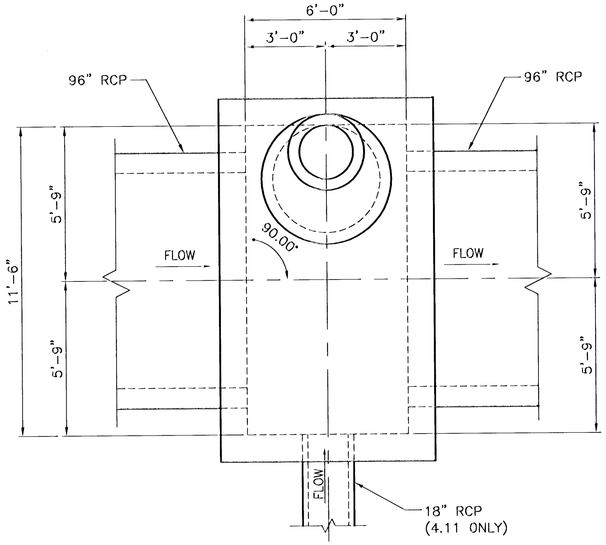

MOD. NDOT TYPE 4 SDMH 4.11 & 5.1

1 / S6

SCALE: 3/8"=1'-0"

SEE SHEET S2 FOR ADDITIONAL DETAILS

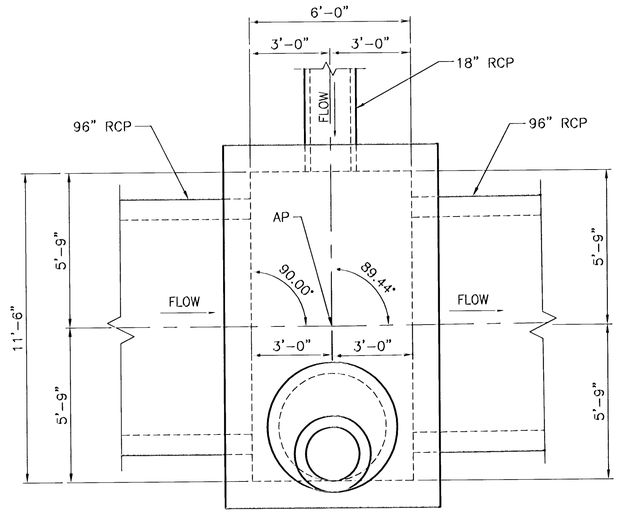

MOD. NDOT TYPE 4 SDMH 5.5

5 / S6

SCALE: 3/8"=1'-0"

SEE SHEET S2 FOR ADDITIONAL DETAILS

AVOID OVERHEAD POWER LINE CONTACT. IT'S COSTLY

Call before you Overhead

1-702-227-2929

NEVADA POWER ENVIRONMENT AND SAFETY SERVICES DEPARTMENT

Call before you Dig

Avoid cutting underground utility lines. It's costly.

Call 811

OR

1-800-227-2600

AND

CLARK COUNTY STATE OPERATIONS

1-702-455-7544

#27037

PUBLIC WORKS DEPARTMENT

400 E. STEWART AVE.
LAS VEGAS, NV 89101
702-229-6272

R2H ENGINEERING, INC.
CONSULTING STRUCTURAL ENGINEERS
840 GREEN DRIVE, SUITE 320 • LAS VEGAS, NEVADA • 89119
PHONE (702) 260-7000 • FAX (702) 260-7070

MODIFIED TYPE 4 MANHOLE PLAN VIEWS

LAS VEGAS WASH MIDDLE BRANCH
DECATUR BOULEVARD
ELKHORN ROAD TO WHISPERING SANDS DRIVE

REV	DATE	BY	REVISION

DRAWN BY: ELY 8/08/08

DESIGNED BY: DWS 8/08/08

CHECKED BY: 8/08/08

PROJECT NO:

SCALE: HORIZ. VERT.

PROFESSIONAL ENGINEER - STATE OF NEVADA
DAVID W. SEELEY
EXP. 6/30/2010
No. 11751
8/5/08

SHEET S6
25 OF 25 SHEETS

DRAWING NO. 731-87-1

P:\08\08007\4-DWG\NORTH\08007-S06.DWG

113773