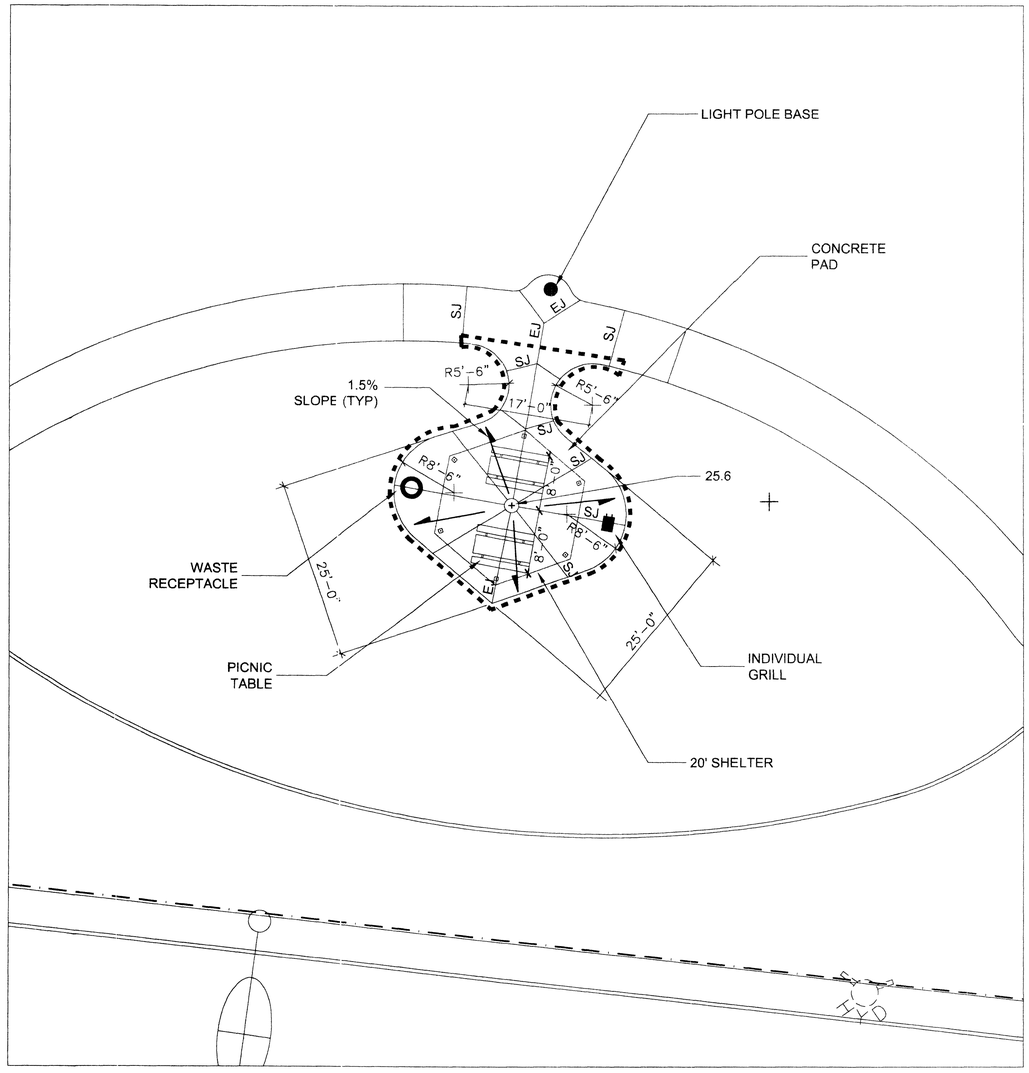

ADD ALTERNATE #1A

ADD: (1) 20' SHELTER
(2) 8' PICNIC TABLES
(1) WASTE RECEPTACLE
(1) INDIVIDUAL GRILL
670 SQ.FT. CONCRETE

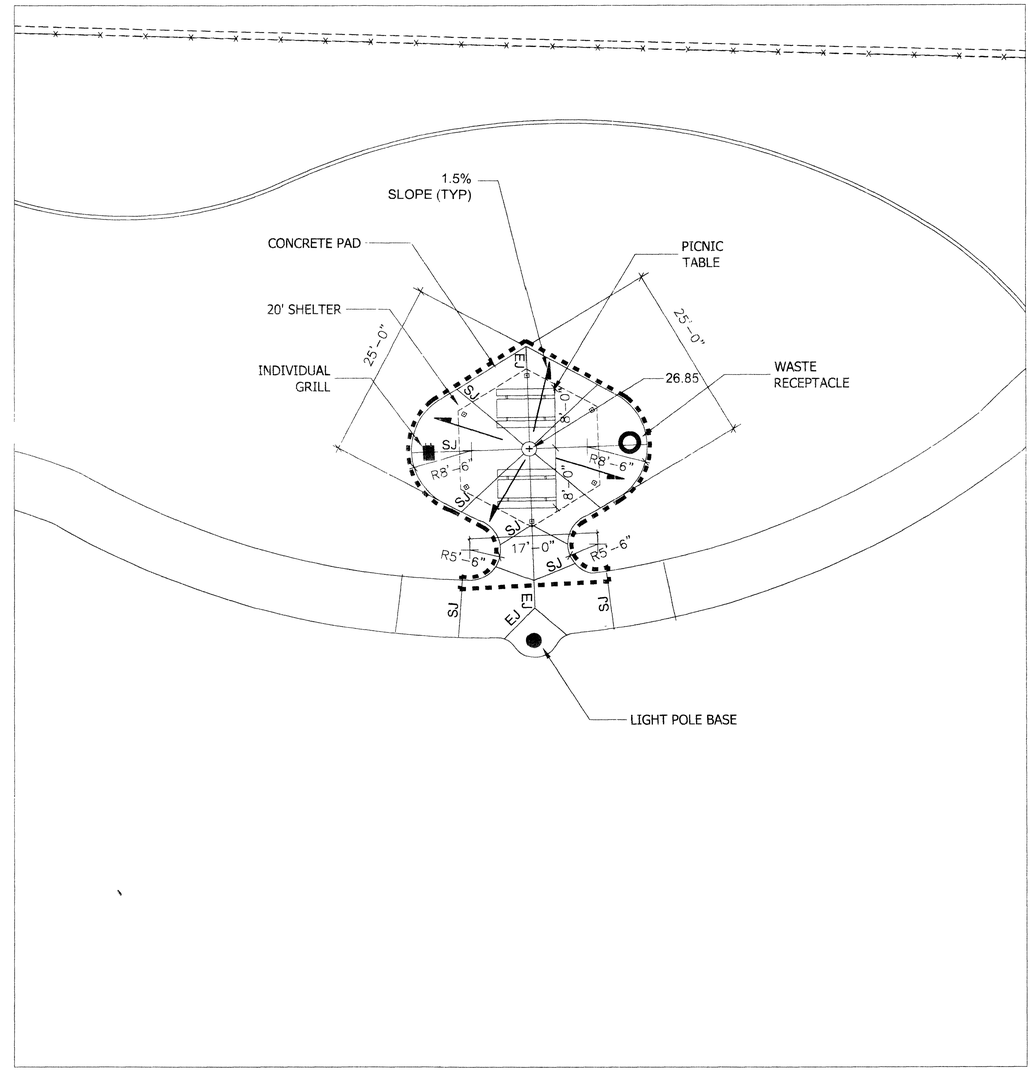

ADD ALTERNATE #1B

ADD: (1) 20' SHELTER
(2) 8' PICNIC TABLES
(1) WASTE RECEPTACLE
(1) INDIVIDUAL GRILL
670 SQ.FT. CONCRETE

Call before you Dig 1-800-227-2600 UNDERGROUND SERVICE (UNA)

SCALE: 1" = 10'-0"

38424

Marinotti Landscape Architecture
Tel (702) 293-1308
Fax (702) 293-1308
Richard Marinotti ASLA

REVISIONS	BY	DATE

APPROVAL LOG #
DRAWN BY E.M.
SCALE 1" = 10'
DATE MARCH 1, 2012
H.L. 2/1/12

CLARK COUNTY DEPARTMENT OF REAL PROPERTY MANAGEMENT
500 GRAND CENTRAL PKWY
Las Vegas, NV 89155-1733
(702) 455-4617

JOSEPH M. NEAL PARK
6651 West Azure Avenue
Las Vegas, Nevada
LAYOUT PLAN
ALTERNATE

SHEET
L1.01
11 of 45 OF

650.72

BID SET