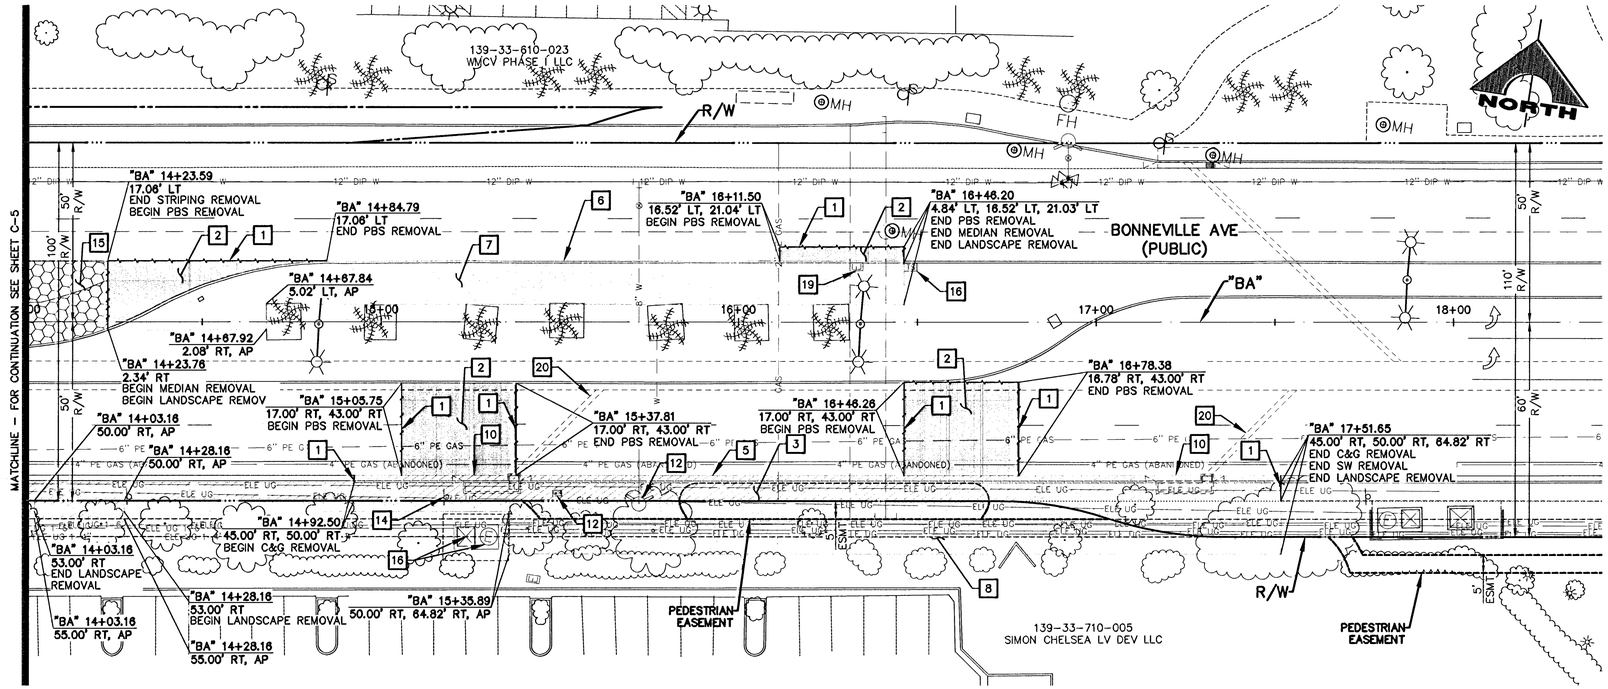

DEMOLITION AND REMOVAL NOTES

1. SAWCUT AND MATCH EXISTING, SEE HORIZONTAL CONTROL PLAN AND GRADING PLAN
2. REMOVE PLANTMIX BITUMINOUS SURFACE
3. REMOVE CONCRETE SIDEWALK
4. REMOVE CONCRETE CROSS GUTTER
5. REMOVE "L" TYPE CURB AND GUTTER
6. REMOVE "A" TYPE CURB
7. REMOVE MEDIAN SURFACE
8. REMOVE LANDSCAPING AND MODIFY IRRIGATION AS REQUIRED
9. REMOVE AND RELOCATE STREET LIGHT, SEE GRADING PLAN
10. REMOVE DROP INLET
11. NOT USED
12. UTILITY ADJUSTMENT/RELOCATION, SEE UTILITY PLAN
13. REMOVE/RELOCATE PULLBOX, SEE TRAFFIC SIGNAL PLAN
14. REMOVE AND SALVAGE OR RELOCATE SIGNS, SEE SIGNING AND STRIPING PLAN
15. REMOVE EXISTING STRIPING/PAVEMENT MARKINGS
16. PROTECT IN PLACE
17. REMOVE CONCRETE U-CHANNEL
18. REMOVE SIDEWALK UNDERDRAIN
19. RELOCATE STREET LIGHT PULLBOX, SEE UTILITY PLAN
20. ABANDON EXISTING STORM DRAIN PIPE

LEGEND

- PLANTMIX BITUMINOUS SURFACE REMOVAL
- CONCRETE SURFACE REMOVAL
- LANDSCAPE REMOVAL
- STRIPING REMOVAL

SCALE 20 0 20 40 FEET

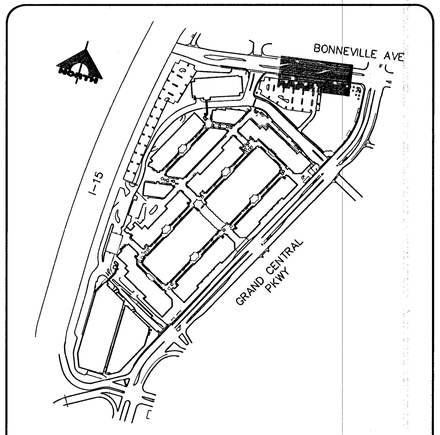

KEY MAP

APPROVED FOR CONSTRUCTION

LAS VEGAS VALLEY WATER DISTRICT ENGINEERING SERVICES MANAGER
PROJECT NO. 122182 DATE:

Call before you Dig
Avoid cutting underground utility lines. It's easy.
Call 811
or
1-800-227-2600
CLARK COUNTY ONLY
1-702-455-7544

AVOID HITTING OVERHEAD POWER LINES. IT'S COSTLY.
CALL BEFORE YOU DO OVERHEAD
1-702-227-2929

Call before you UnderGround
1-702-455-7511
1-702-229-6611

H# 50748

ENGINEER - STATE OF NEVADA - JASON TOMLINSON - No. 14857 - PROFESSIONAL ENGINEER - CIVIL - Exp. 06/30/2014 - DATE: 12/16/13

NO.	DESCRIPTION	DATE	AGEN APP	DATE	CCW APP

PROJECT NO. 789-013
DESIGN: TJC
DRAWN: TJC
CHECK: KLT
PLOT DATE: 12-16-13
PLOT TIME: 10:11:48

G.C. WALLACE COMPANIES
ENGINEERS | PLANNERS | SURVEYORS
1555 S. RAINBOW BLVD - LAS VEGAS, NV 89146
T: 702.804.2000 - F: 702.804.2299 - G.WALLACE.COM
LAS VEGAS

F:\Projects\700\789-013\DWG\Production\Offsites 01\LVPOss_03-06_Demo.dwg
Rob Downs

SIMON/CHELSEA LV DEVELOPMENT, LLC

LAS VEGAS PREMIUM OUTLET MALL
OFFSITES

DEMOLITION AND REMOVAL PLAN

DRAWING
107V/206-3
C-6
6 OF 28 SHTS

oss2436.dwg-070203.pw