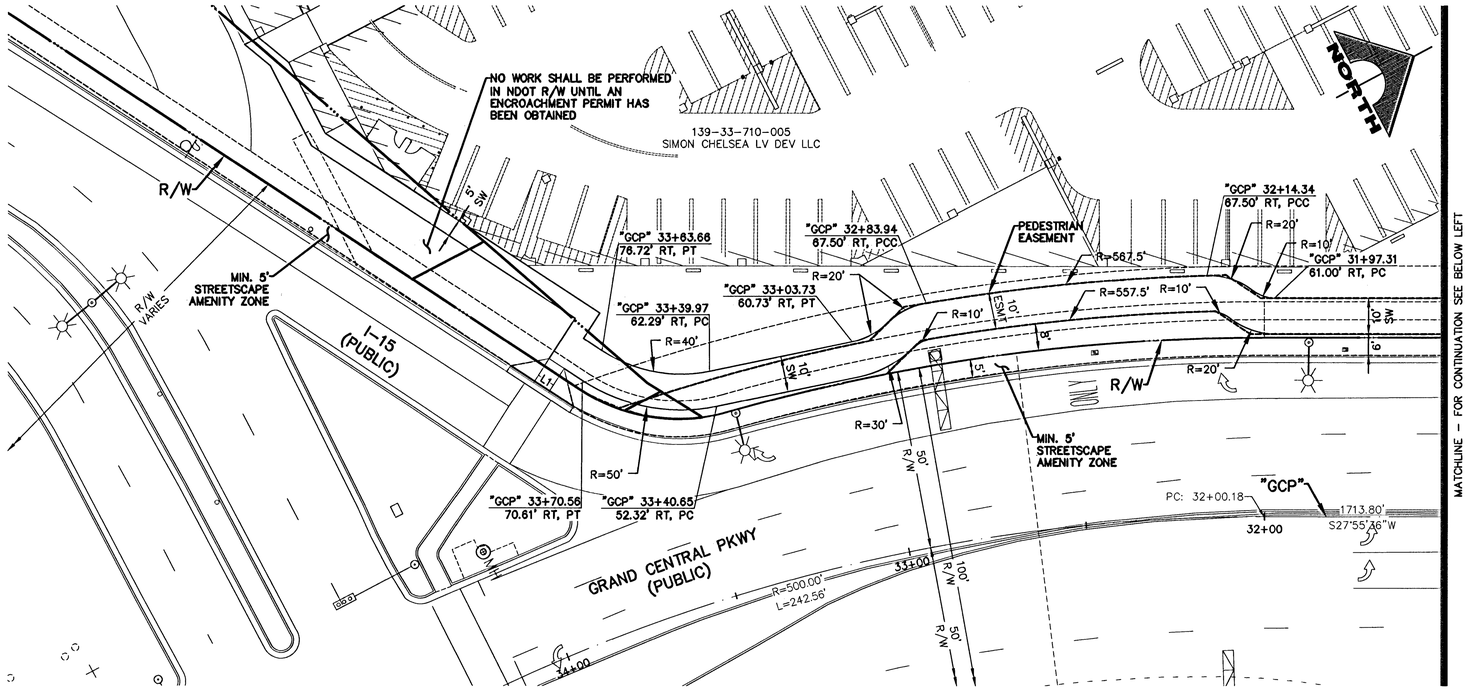

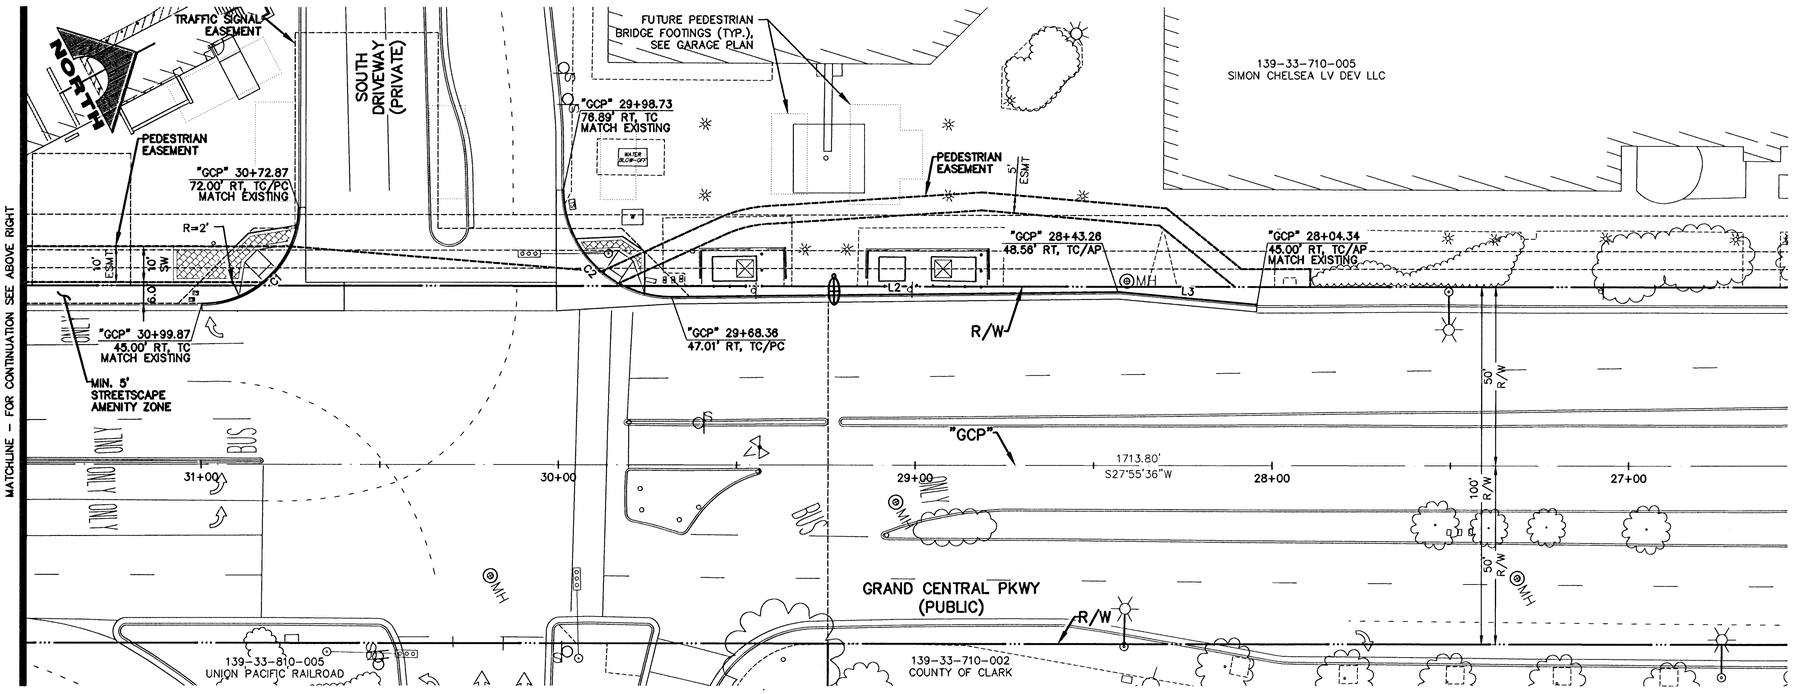

NOTE

SEE SHEET C-10 FOR LINE AND CURVE INFORMATION

20 0 20 40
SCALE FEET

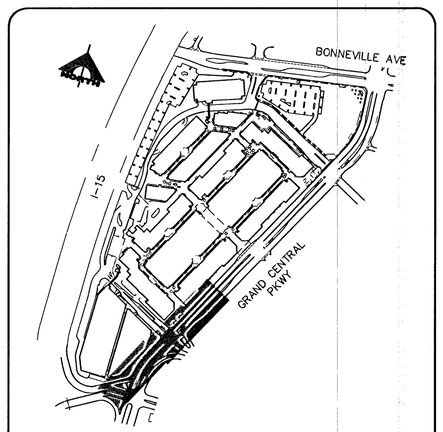

KEY MAP

Call before you Dig
Avoid cutting underground utility lines. It's costly.
Call 811
or
1-800-227-2600
or
CLARK COUNTY TRAFFIC OPERATIONS
1-702-455-7544

AVOID HITTING OVERHEAD POWER LINES. IT'S COSTLY
CALL BEFORE YOU DO OVERHEAD
1-702-227-2929

Call before you UnderGround
1-702-455-7511
1-702-229-6611

H# 50748

ENGINEER - STATE OF NEVADA
KEVIN L. TOMLINSON
Exp. 06/30/2014
CIVIL
No. 14997
PROFESSIONAL ENGINEER
DATE 12/16/13

REV	DATE	DESCRIPTION	DATE	AGEN APP	DATE	GOV APP

PROJECT NO. 789-013
DESIGN: TJC
DRAWN: TJC
CHECK: KLT
PLOT DATE: 12-16-13
PLOT TIME: 10:12:11

G.C. WALLACE COMPANIES
ENGINEERS | PLANNERS | SURVEYORS
1555 S. RAINBOW BLVD - LAS VEGAS, NV 89146
T: 702.804.2000 - F: 702.804.2799 - GCWALLACE.COM
LAS VEGAS

F:\Projects\700\789-013\DWG\Production\Offsites 01\LVPOas_07-10_Hzl.dwg
Bob Doone

SIMON/CHELSEA LV DEVELOPMENT, LLC

LAS VEGAS PREMIUM OUTLET MALL OFFSITES

HORIZONTAL CONTROL PLAN

DRAWING C-7

7 OF 28 SHTS