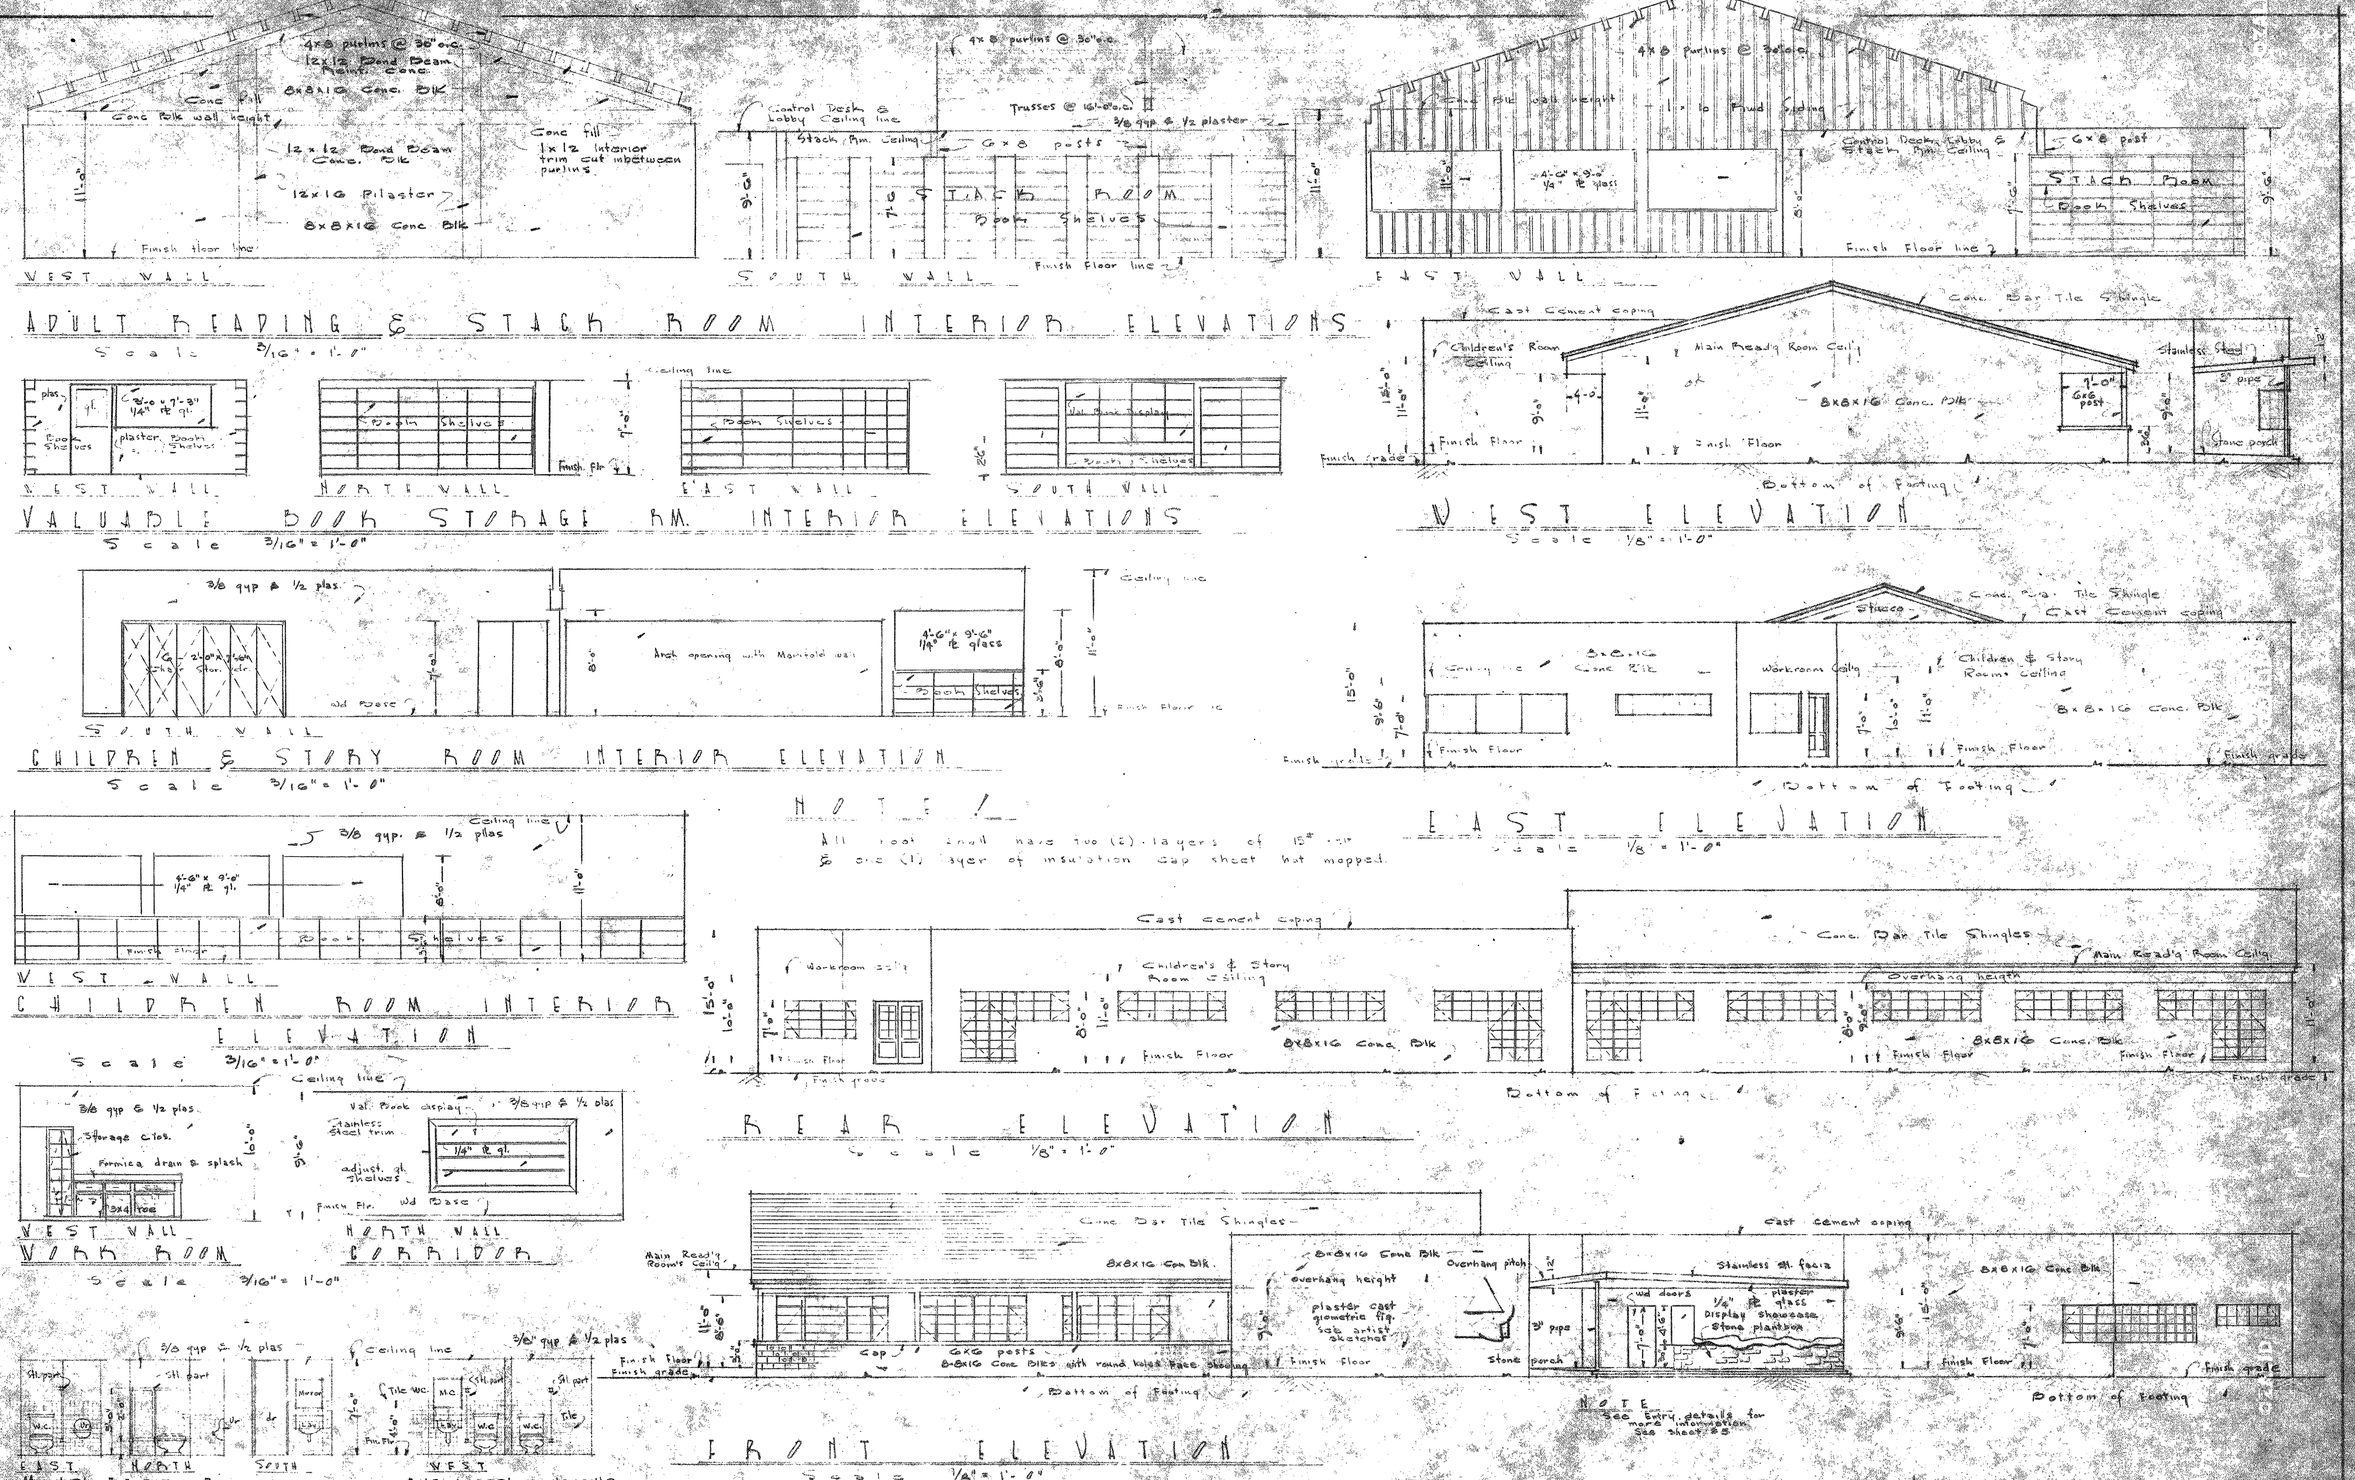
4x8 purlins @ 30" o.c.
12x12 Bond Beam Reinf. Conc.
8x8x16 Conc. Blk
Conc fill
Conc Blk wall height
12x12 Bond Beam Conc. Blk
Conc fill
1x12 Interior trim cut inbetween purlins
12x16 Pilaster
8x8x16 Conc Blk
Finish floor line
WEST WALL
4x8 purlins @ 30" o.c.
Control Desk & Lobby Ceiling line
Trusses @ 16'-0" o.c.
3/8 gyp & 1/2 plaster
Stack Rm. Ceiling
6x8 posts
STACK ROOM
Book Shelves
Finish Floor line
SOUTH WALL
4x8 purlins @ 30" o.c.
Conc fill wall height
1x10 Plwd Ceiling
4'-0" x 9'-0" 1/4" ⅊ glass
Control Desk, Lobby & Stack Rm. Ceiling
6x8 post
STACK ROOM
Book Shelves
Finish Floor line
EAST WALL
ADULT READING & STACK ROOM INTERIOR ELEVATIONS
Scale 3/16" = 1'-0"
plas.
gl.
Book Shelves
8'-0" x 7'-3" 1/4" ⅊ gl.
plaster
Book Shelves
WEST WALL
Book Shelves
Finish flr
NORTH WALL
Ceiling line
Book Shelves
EAST WALL
Wal Book Display
Book Shelves
SOUTH WALL
VALUABLE BOOK STORAGE RM. INTERIOR ELEVATIONS
Scale 3/16" = 1'-0"
3/8 gyp & 1/2 plas.
2'-0" x 7'-6" Stor. Cabs.
wd base
Arch opening with Manifold wall
4'-6" x 9'-6" 1/4" ⅊ glass
Book Shelves
Ceiling line
Finish Floor line
SOUTH WALL
CHILDREN & STORY ROOM INTERIOR ELEVATION
Scale 3/16" = 1'-0"
East Cement coping
Conc. Bar Tile Shingle
Children's Room Ceiling
Main Read'g Room Ceil'g
4'-0"
8x8x16 Conc. Blk
6x6 post
Stainless Steel
2" pipe
Stone porch
Finish Floor
Finish grade
Bottom of Footing
WEST ELEVATION
Scale 1/8" = 1'-0"
Stucco
Conc. Bar Tile Shingle
East Cement coping
8x8x16 Conc. Blk
Workroom Ceilg
Children & Story Room Ceiling
8x8x16 Conc. Blk
Finish Floor
Finish grade
Bottom of Footing
EAST ELEVATION
Scale 1/8" = 1'-0"
NOTE!
All roof shall have two (2) layers of 15# felt & one (1) layer of insulation cap sheet hot mopped.
3/8 gyp. & 1/2 plas
Ceiling line
4'-6" x 9'-0" 1/4" ⅊ gl.
Finish floor
Book Shelves
WEST WALL
CHILDREN ROOM INTERIOR ELEVATION
Scale 3/16" = 1'-0"
East cement coping
Workroom Ceilg
Children's & Story Room Ceiling
8x8x16 Conc. Blk
Finish Floor
Finish grade
Bottom of Footing
REAR ELEVATION
Scale 1/8" = 1'-0"
Conc. Bar Tile Shingles
Main Read'g Room Ceiling
Overhang height
8x8x16 Conc. Blk
Finish Floor
Finish grade
3/8 gyp & 1/2 plas
Storage clos.
Formica drain & splash
3x4 tree
WEST WALL
WORK ROOM
Ceiling line
Val. Book display
3/8 gyp & 1/2 plas
Stainless Steel trim
1/4" ⅊ gl.
adjust. gl. shelves
Finish flr.
wd base
NORTH WALL
CORRIDOR
Scale 3/16" = 1'-0"
Conc. Bar Tile Shingles
Main Read'g Room's Ceilg
8x8x16 Conc. Blk.
8x8x16 Conc Blk
Overhang height
Overhang pitch
plaster cast geometric fig.
sgt. artist sketches
East cement coping
Stainless St. facia
wd doors
plaster
1/4" ⅊ glass
display showcases
Stone planters
8x8x16 Conc. Blk
3" pipe
Stone porch
Cap
6x6 posts
8x8x16 Conc Blks. with round kalas face showing
Finish floor
Finish grade
Bottom of footing
Finish Floor
Finish grade
Bottom of footing
FRONT ELEVATION
Scale 1/8" = 1'-0"
NOTE
See Entry details for more information. See sheet #5
3/8 gyp & 1/2 plas
Ceiling line
Stl. part
W.C.
EAST
NORTH
SOUTH
Tile W.C.
Urin.
Mirror
Lav.
Fin. flr.
WEST
MENS' REST ROOM
EMPLOYEES' & WOMEN'S REST ROOMS
INTERIOR ELEVATIONS
Scale 3/16" = 1'-0"
BOOK SHELVES DATA
STACK ROOM APPROX. CAPACITY 1666 Lin ft.
CHILDREN ROOM APPROX. CAPACITY 196 Lin ft.
VAL. BOOK STORAGE ROOM APPROX. CAPACITY 312 Lin ft.
WORK ROOM APPROX. CAPACITY 160 Lin ft.
2334 Lin ft.
BOOK CAPACITY @ 7 BOOKS PER FT. x 2334 = 16,338 BOOKS
LAS VEGAS CITY LIBRARY
Las Vegas Nevada
for
CITIZENS LIBRARY ASSOCIATION
Las Vegas Nevada
Date
Rev.
Rev.
Rev.
VERNON VELBORN
ARCHITECT
Las Vegas, Nev. Los Angeles, Cal.
EXTERIOR & INTERIOR ELEVATIONS
Sheet No.
4
4 of 10
620-W 2 (P)