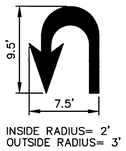

INSIDE RADIUS= 2'
OUTSIDE RADIUS= 3'

TYPICAL MARKING	
U-TURN	29.3 ft²

U-TURN DETAIL
NTS

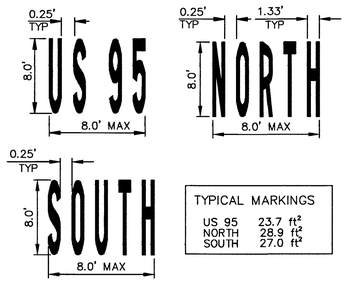

TYPICAL MARKINGS	
US 95	23.7 ft²
NORTH	28.9 ft²
SOUTH	27.0 ft²

PAVEMENT MARKING DETAIL
NTS

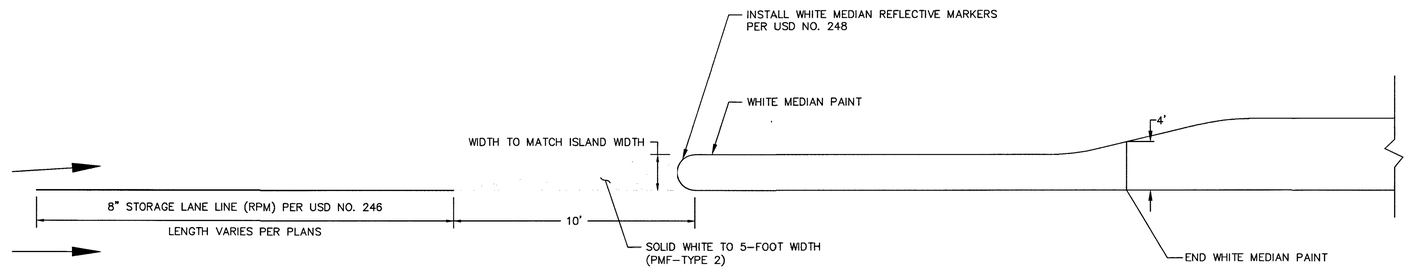

LEGEND
- WHITE MEDIAN PAINT
- WHITE PAVEMENT MARKING FILM

NOTE: ALL MEDIAN PAINT SHALL BE REFLECTIVE

TYPICAL WORM ISLAND MEDIAN MARKING DETAIL
NTS

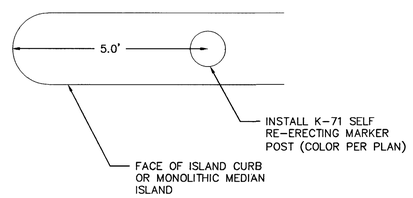

K-71 MEDIAN MARKER POST PLACEMENT DETAIL
NTS

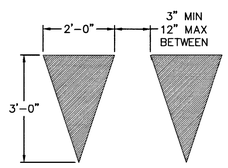

YIELD BAR DETAIL
NTS

A
ST-20

YIELD BAR PAVEMENT MARKINGS SHALL BE WHITE PMF-TYPE 2. QUANTITY WILL BE MEASURED PER SQUARE FOOT. EACH TRIANGLE IS 3.0 SF.

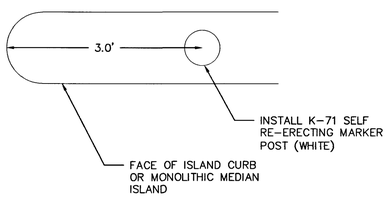

K-71 MEDIAN MARKER POST PLACEMENT DETAIL
EXCLUSIVE TO "WORM" CHANNELIZATION ISLAND AT EL CONLON & VALLEY VIEW
NTS

B
ST-20

1

SPECIAL
30"X18"

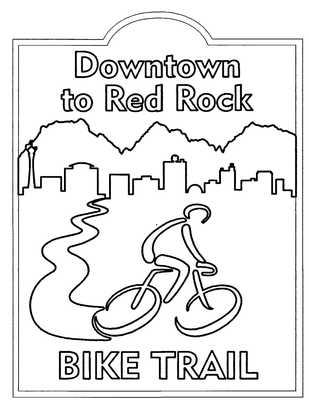

SPECIAL
18"X24"

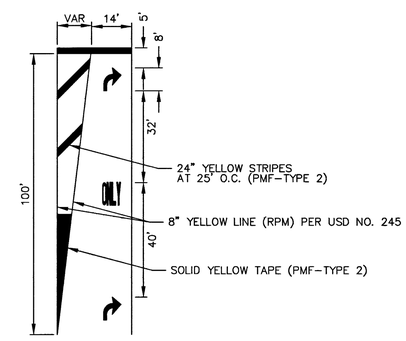

RIGHT TURN ONLY AT SIDE STREETS DETAIL
NTS

PROFESSIONAL ENGINEER - STATE OF NEVADA
ZENIS V. ROOKHUYZEN
Exp:12/31/13
CIVIL
No.21809
26 MAR 2013

REVISION 1 ONLY

REVISIONS

NO.	DATE:	SHEET	DESCRIPTION	APP'D
1	3/4/13		ADD EL CONLON CROSSWALK	

VALLEY VIEW BLVD - DESERT INN RD TO BONANZA RD

DEPARTMENT OF PUBLIC WORKS
CAPITAL PROJECT MANAGEMENT

CITY ENGINEER: DAVID BOWERS, PE, PTOE
PROGRAM MANAGER: JEREMY LEAVITT, PE
DESIGNED BY: V. PARIMI
DRAWN BY: F. PAULLO
CHECKED BY: S. DEASON
DATE: 08/12/2011

TITLE: VALLEY VIEW BOULEVARD
DESERT INN RD TO BONANZA RD

SHEET: SIGNING AND STRIPING DETAILS

PROFESSIONAL ENGINEER - STATE OF NEVADA
JOSEPH G. JENSEN
Exp:6/30/13
CIVIL
NO. 5597

SHEET: ST-20
188 of 236
DRAWING NO. 107-V5627

HANSEN NO. 38800 BID NO. 11.1750.06

P:\JOB1\W43900 CLV VALLEY VIEW AND JONES\700_CADD\700_TRAFFIC\SHEETS\V6_2_ST20.DWG

3/28/13