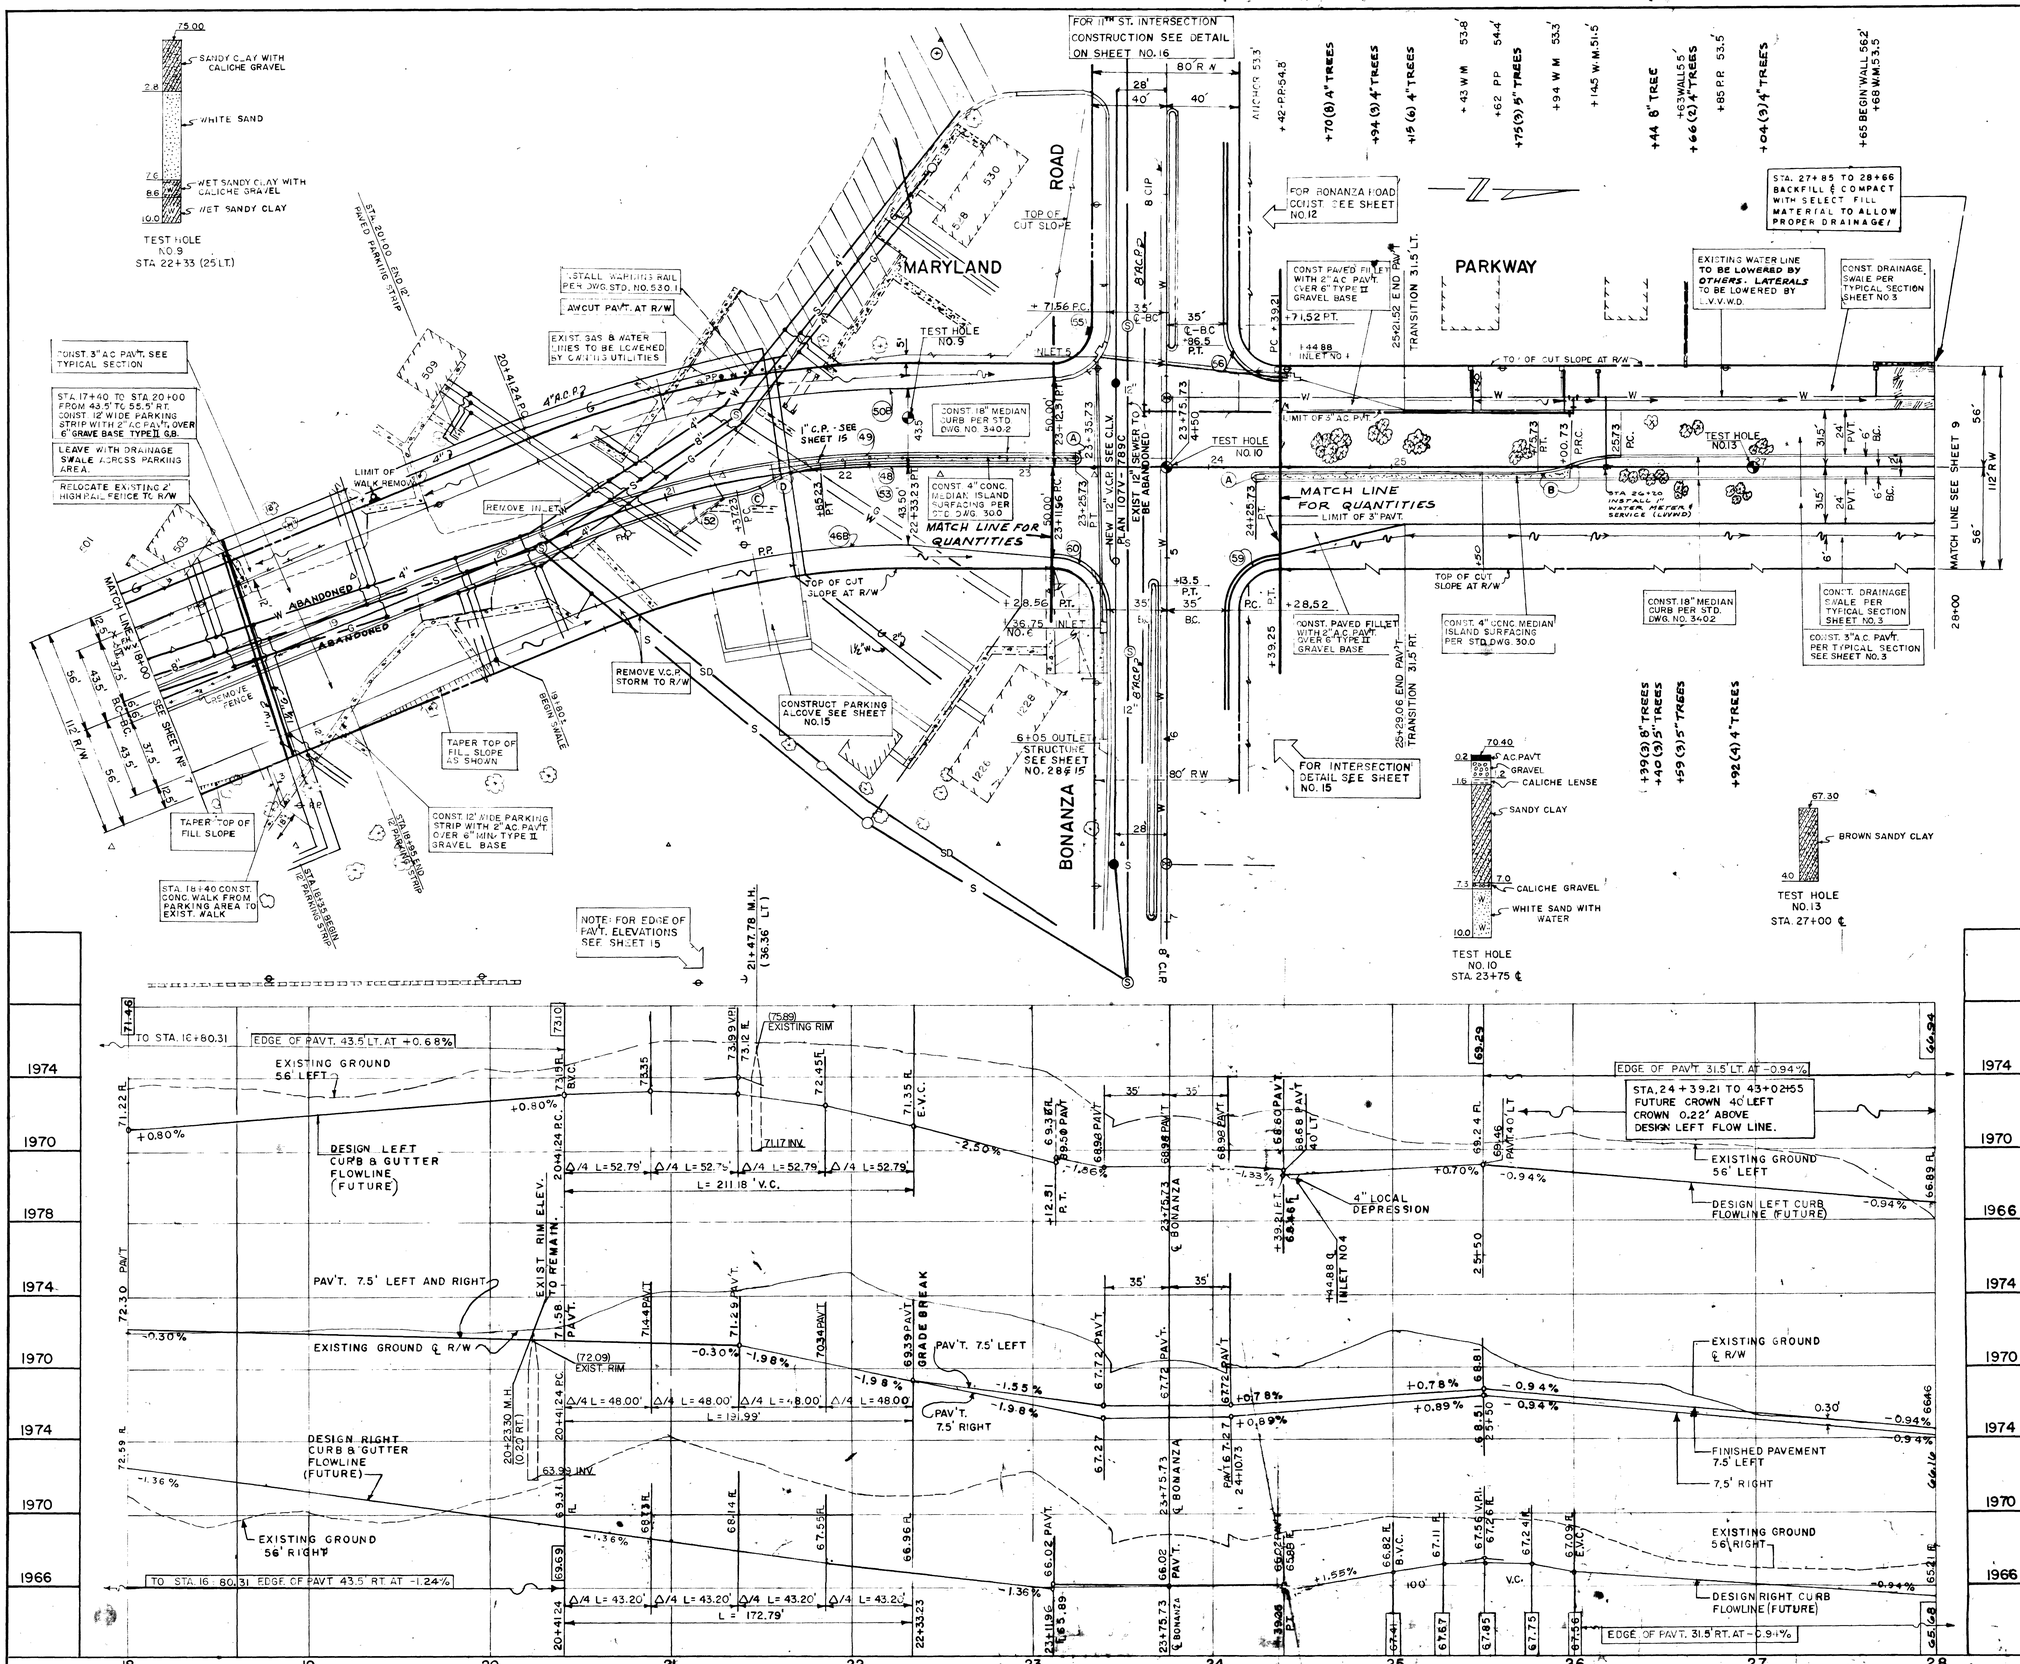

APPROXIMATE QUANTITIES – THIS SHEET

ITEM	DESCRIPTION	UNIT	QUANTITY
201.1	ROADWAY EXCAVATION – UNCLASSIFIED	C.Y.	11,133
200.4	REMOVE TREE 4"-10" DIAMETER	EA.	39
200.11	REMOVE CONC. PRIVATE WALK	S.F.	1,596
200.11	REMOVE INLET	EA.	1
340.2	CONSTRUCT CONC. ISLAND CURB & GUTTER	L.F.	1749
340.32	CONSTRUCT PRIVATE WALK	S.F.	303
340.3	CONSTRUCT SIDEWALK	S.F.	250
340.31	CONSTRUCT CONC. MEDIAN SURFACE	S.F.	1030
302.1	TYPE I GRAVEL BASE	C.Y.	864
302.2	TYPE II GRAVEL BASE	C.Y.	1316
334.4	2" ASPHALTIC CONC. PAVEMENT	TON	89
334.6	3" ASPHALTIC CONC. PAVEMENT	TON	1128
333.1	1/2" OPEN GRADED PLANT MIX SURFACING	S.Y.	6446
530.1	INSTALL WARNING RAIL	L.F.	40
334.503	11/2" A.C. ISLAND SURFACE	TON	63
334.800	BITUMINOUS PRIME COAT	GAL.	263
500.11	CONST. DROP INLET NO.4 L=4'-0"	EA.	1
560.114	1" COPPER PIPE (TYPE "K") (1)	L.F.	155
910.340	MEDIAN A.C. COLORING (1)	S.Y.	720

(1) INCLUDED IN C.L.V. COSTS.

CONTRACT DRAWING
JUN 4 1971

DATE 6-2-71

CURVE DATA

NO.	DELTA	RADIUS	TANGENT	LENGTH	LOCATION
46B	22° 00' 00"	456.50'	88.73'	175.28'	EDGE OF PAV'T.
52	11° 00' 00"	494.00'	47.57'	94.84'	B.C.
48	22° 00' 00"	500.00'	97.19'	191.99'	℄ OF R/W
49	22° 00' 00"	506.00'	98.36'	194.29'	B.C.
508	22° 00' 00"	543.50'	105.65'	208.69'	EDGE OF PAV'T.
55	89° 48' 00"	28.50'	28.40'	44.67'	B.C.R.
60	90° 12' 00"	28.50'	28.60'	44.87'	B.C.R.
59	90° 00' 57"	28.50'	28.51'	44.78'	B.C.R.
56	89° 59' 03"	28.50'	28.49'	44.76'	B.C.R.
A	180° 00' 00"	1.5'	∞	4.71'	B.C.
B	20° 24' 29"	71.69'	12.90'	25.54'	B.C.
53	5° 30' 00"	503.00'	24.16'	48.28'	B.C.
D	24° 23' 56"	64.83'	14.02'	27.61'	B.C.
C	18° 53' 56"	64.83'	10.79'	21.38'	B.C.
E	180° 00' 00"	1.00'	∞	3.14'	B.C.

REVISION NO.	DESCRIPTION	BY	DATE	APPROVAL

REVISIONS

CITY OF LAS VEGAS NEVADA
DEPARTMENT OF PUBLIC WORKS
SERVICES DIVISION

MARYLAND PARKWAY
STEWART AVENUE TO BRUCE STREET

W. O. NO. 7620 | SC. (V) 1" = 4' | SC. (H) 1" = 40' | F. BK. 64-7X, 67-8X, 67-10X | DES. E. LOUVIERE | DR. S. J. PAULSSON JMC. ABV.

APPROVED BY DIRECTOR OF PUBLIC WORKS

DATE 18 FEB 71 | 6-4-71

DRAWING NO. 107V-789A

FILE NO.

SHEET 8 OF 31

BID No 70,144 C.L.V. 7144 SH. 8 of 41

14-4-67