NOTES:
1. RESTORE ALL TRAFFIC LOOPS
2. INSTALL LANE MARKERS, LEGENDS & STRIPING AS INDICATED.
3. INSTALL THERMO PLASTIC CROSS WALK AS INDICATED
4. INSTALL STOP BARS AT ALL SIGNALIZED APPROACHES

* TYPICAL ALL STRIPING PLANS, SHEETS 18-25

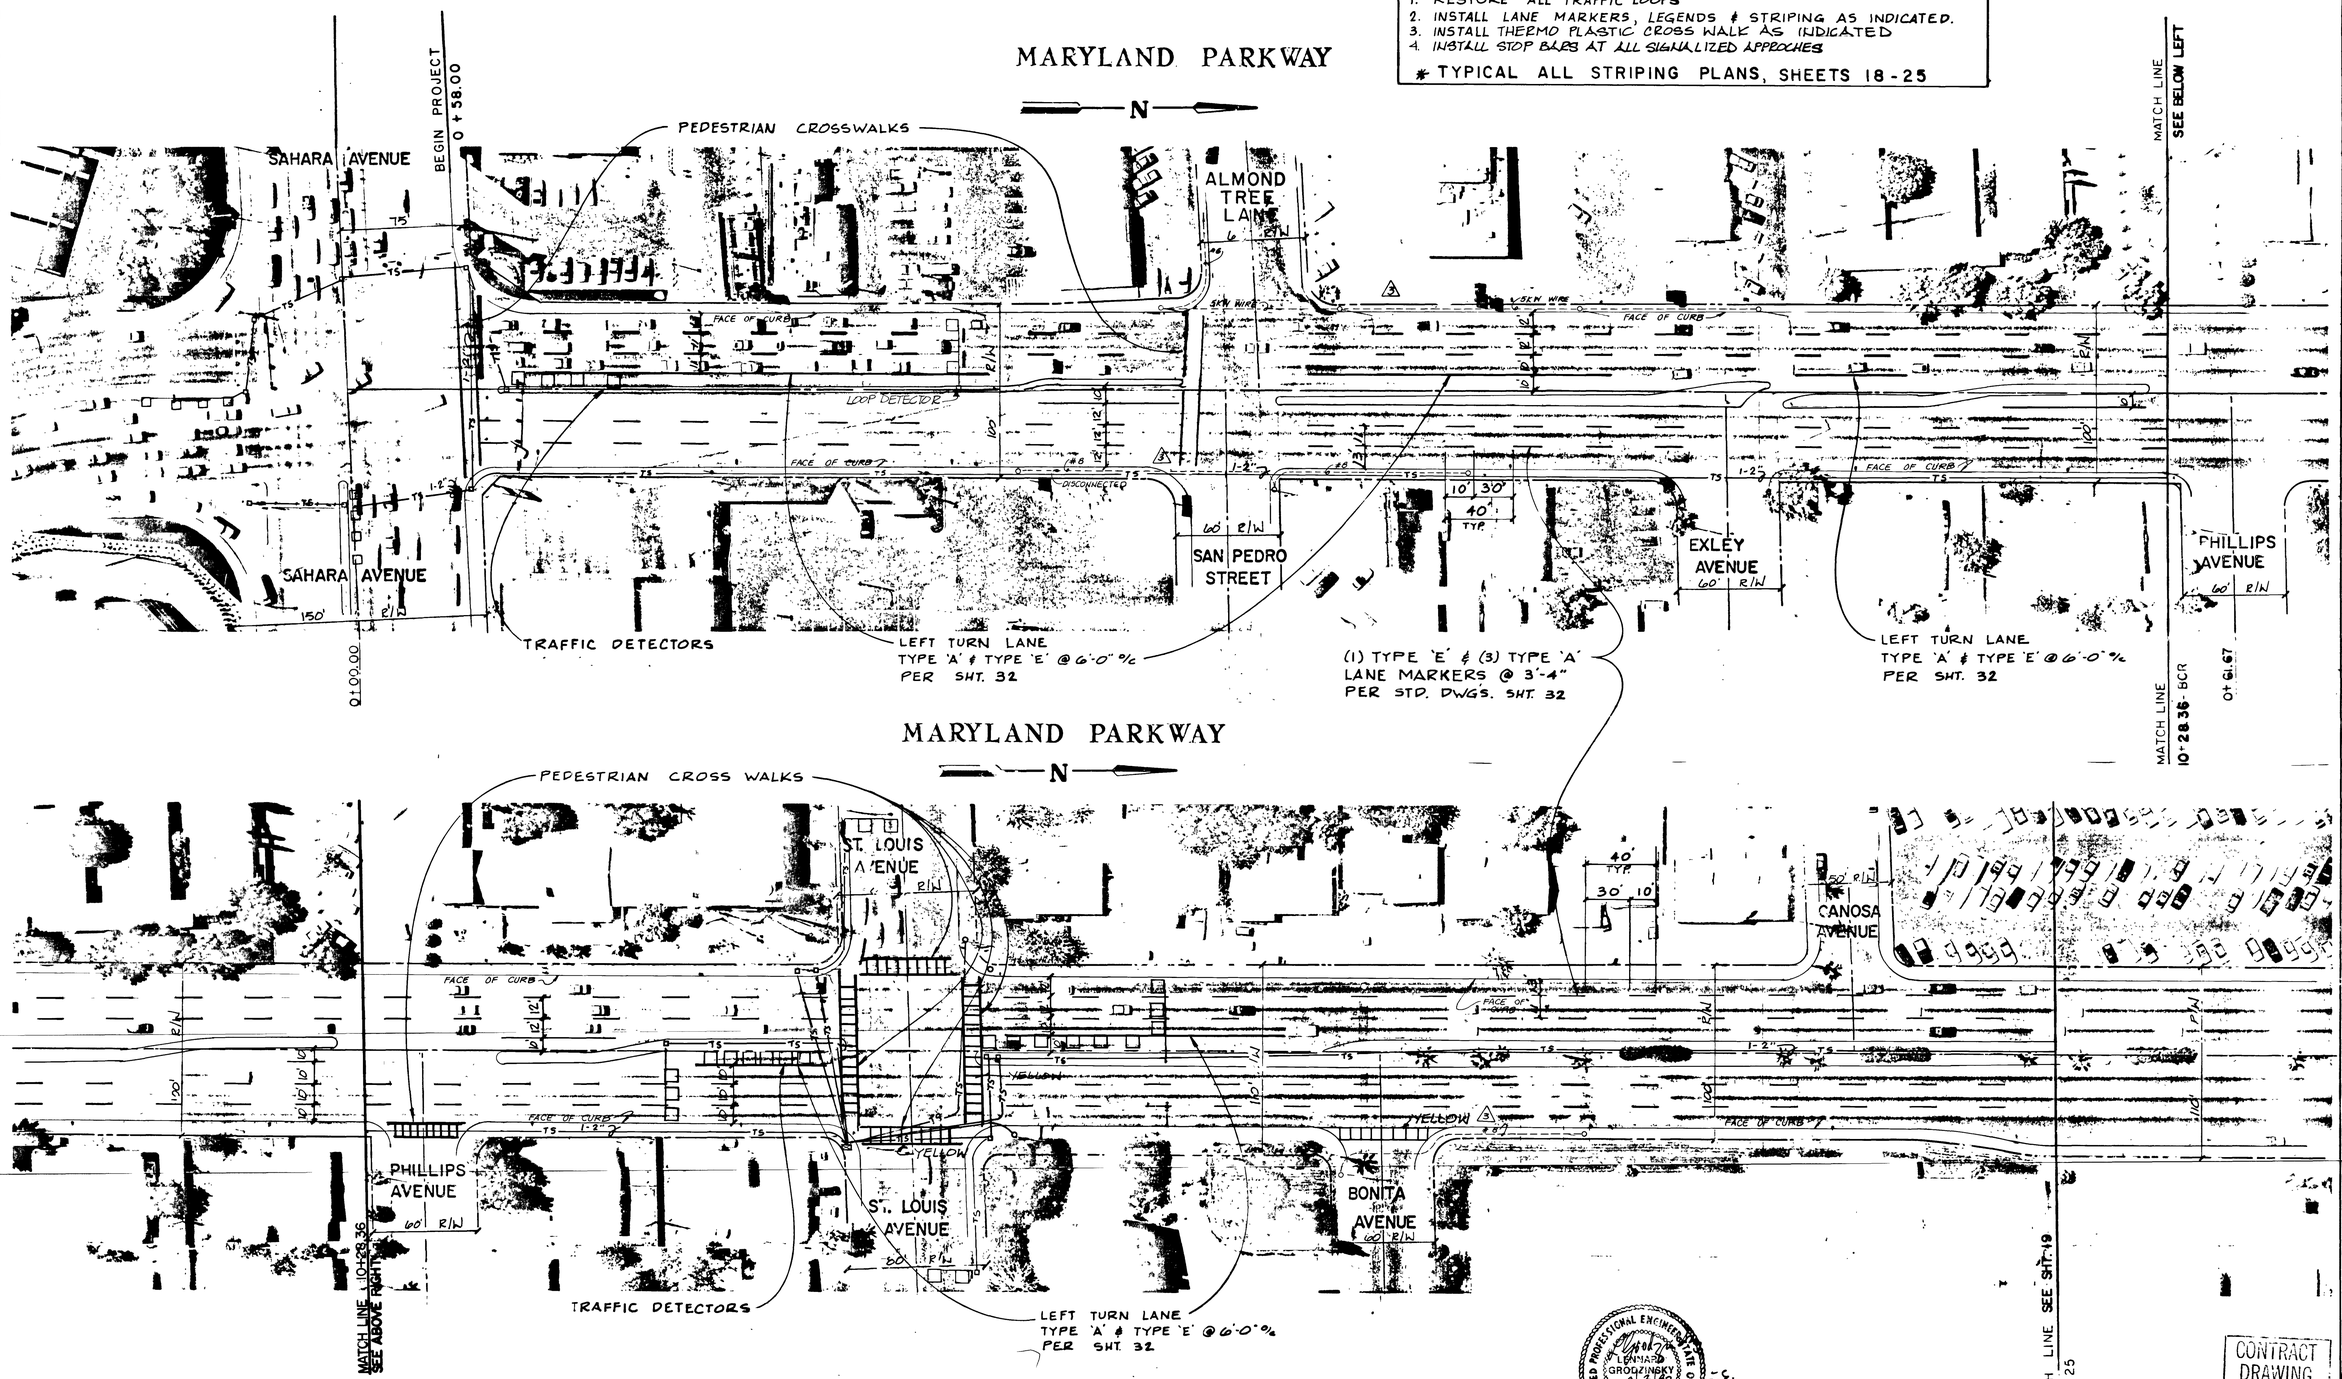

REGISTERED PROFESSIONAL ENGINEER STATE OF NEVADA LEONARD GRODZINSKY No. 8200 CIVIL

CONTRACT DRAWING APR 16

City of Las Vegas
400 E. Stewart
Las Vegas, Nevada
89101

ENGINEER
THE KEITH COMPANIES NEVADA
• PLANNING
• CIVIL ENGINEERING
• LANDSCAPE ARCHITECTURE
• LAND SURVEYING
• CONSTRUCTION MANAGEMENT
4052 S. INDUSTRIAL RD., LAS VEGAS, NV. 89103 (702) 733-0350

No.	Date	By	Description:
△	/ /		
△	/ /		
△	/ /		
△	/ /		
2	9/ /90		ADD ST. LT. CONDUIT & DRAWING CLARIFICATION
1	9/ /90		ADDENDUM 4 ; ITEMS 4, 6, 7, 8 OR 9
0	9/ /90		ADDENDUM 2; ITEMS 2, 3

REVISIONS

TKC JOB NO. E608-001
DESIGNED BY: DJM
DRAWN BY: DJM / KB
DATE: JULY, 89
SCALE: 1" = 40'

SHEET TITLE: STRIPING PLAN 0+00.00 - 20+17.25
PROJECT TITLE: MARYLAND PARKWAY FROM SAHARA AVE. TO STEWART AVE.

SHEET NO. 18 OF 33 SHEETS

12-3-31 BID NO. 90.1715J1 DRAWING NO. 107 - V1656

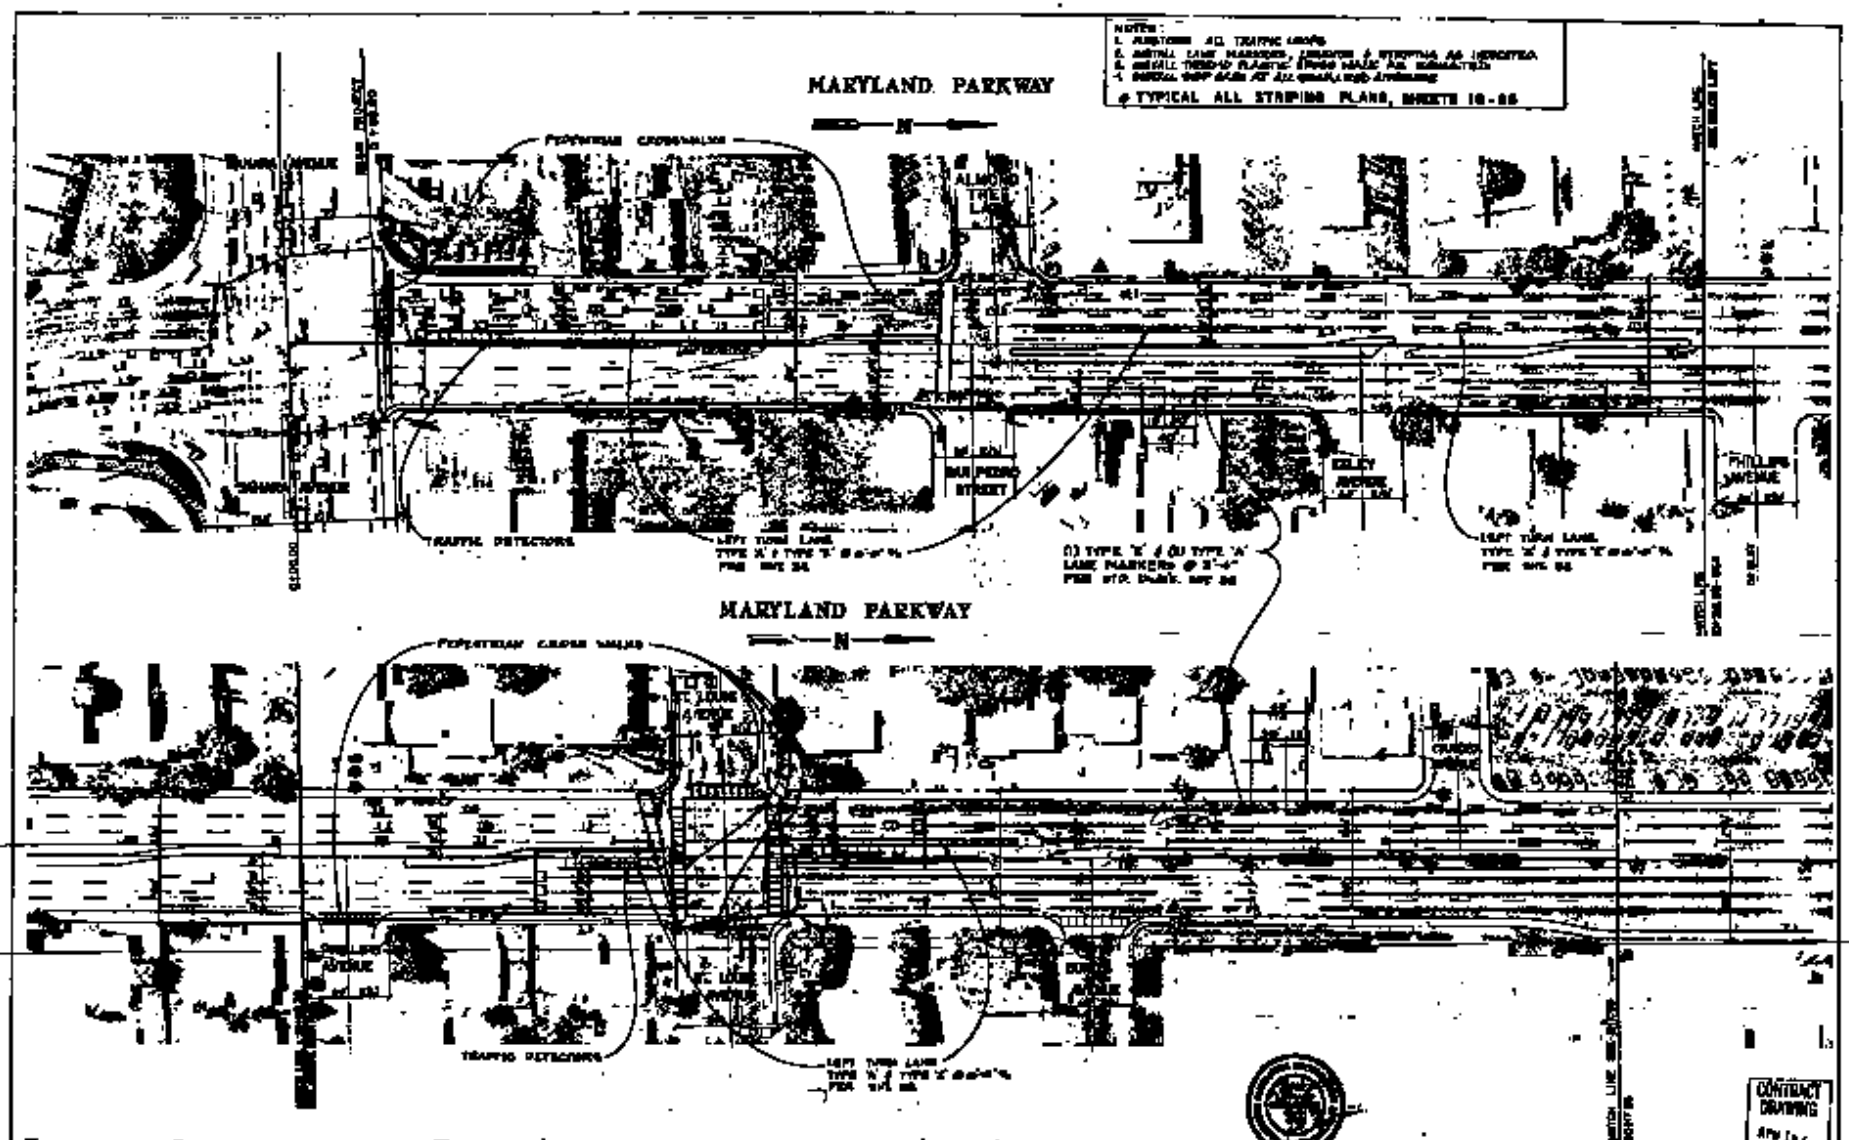

City of Las Vegas
400 E. Stewart
Las Vegas, Nevada
89101

OWNER
THE KEITH COMPANIES NEVADA

REVISIONS

STRIPING PLAN 0+00.00 - 20+17.25

MARYLAND PARKWAY
FROM
SAHARA AVE. TO STEWART AVE.

16
/