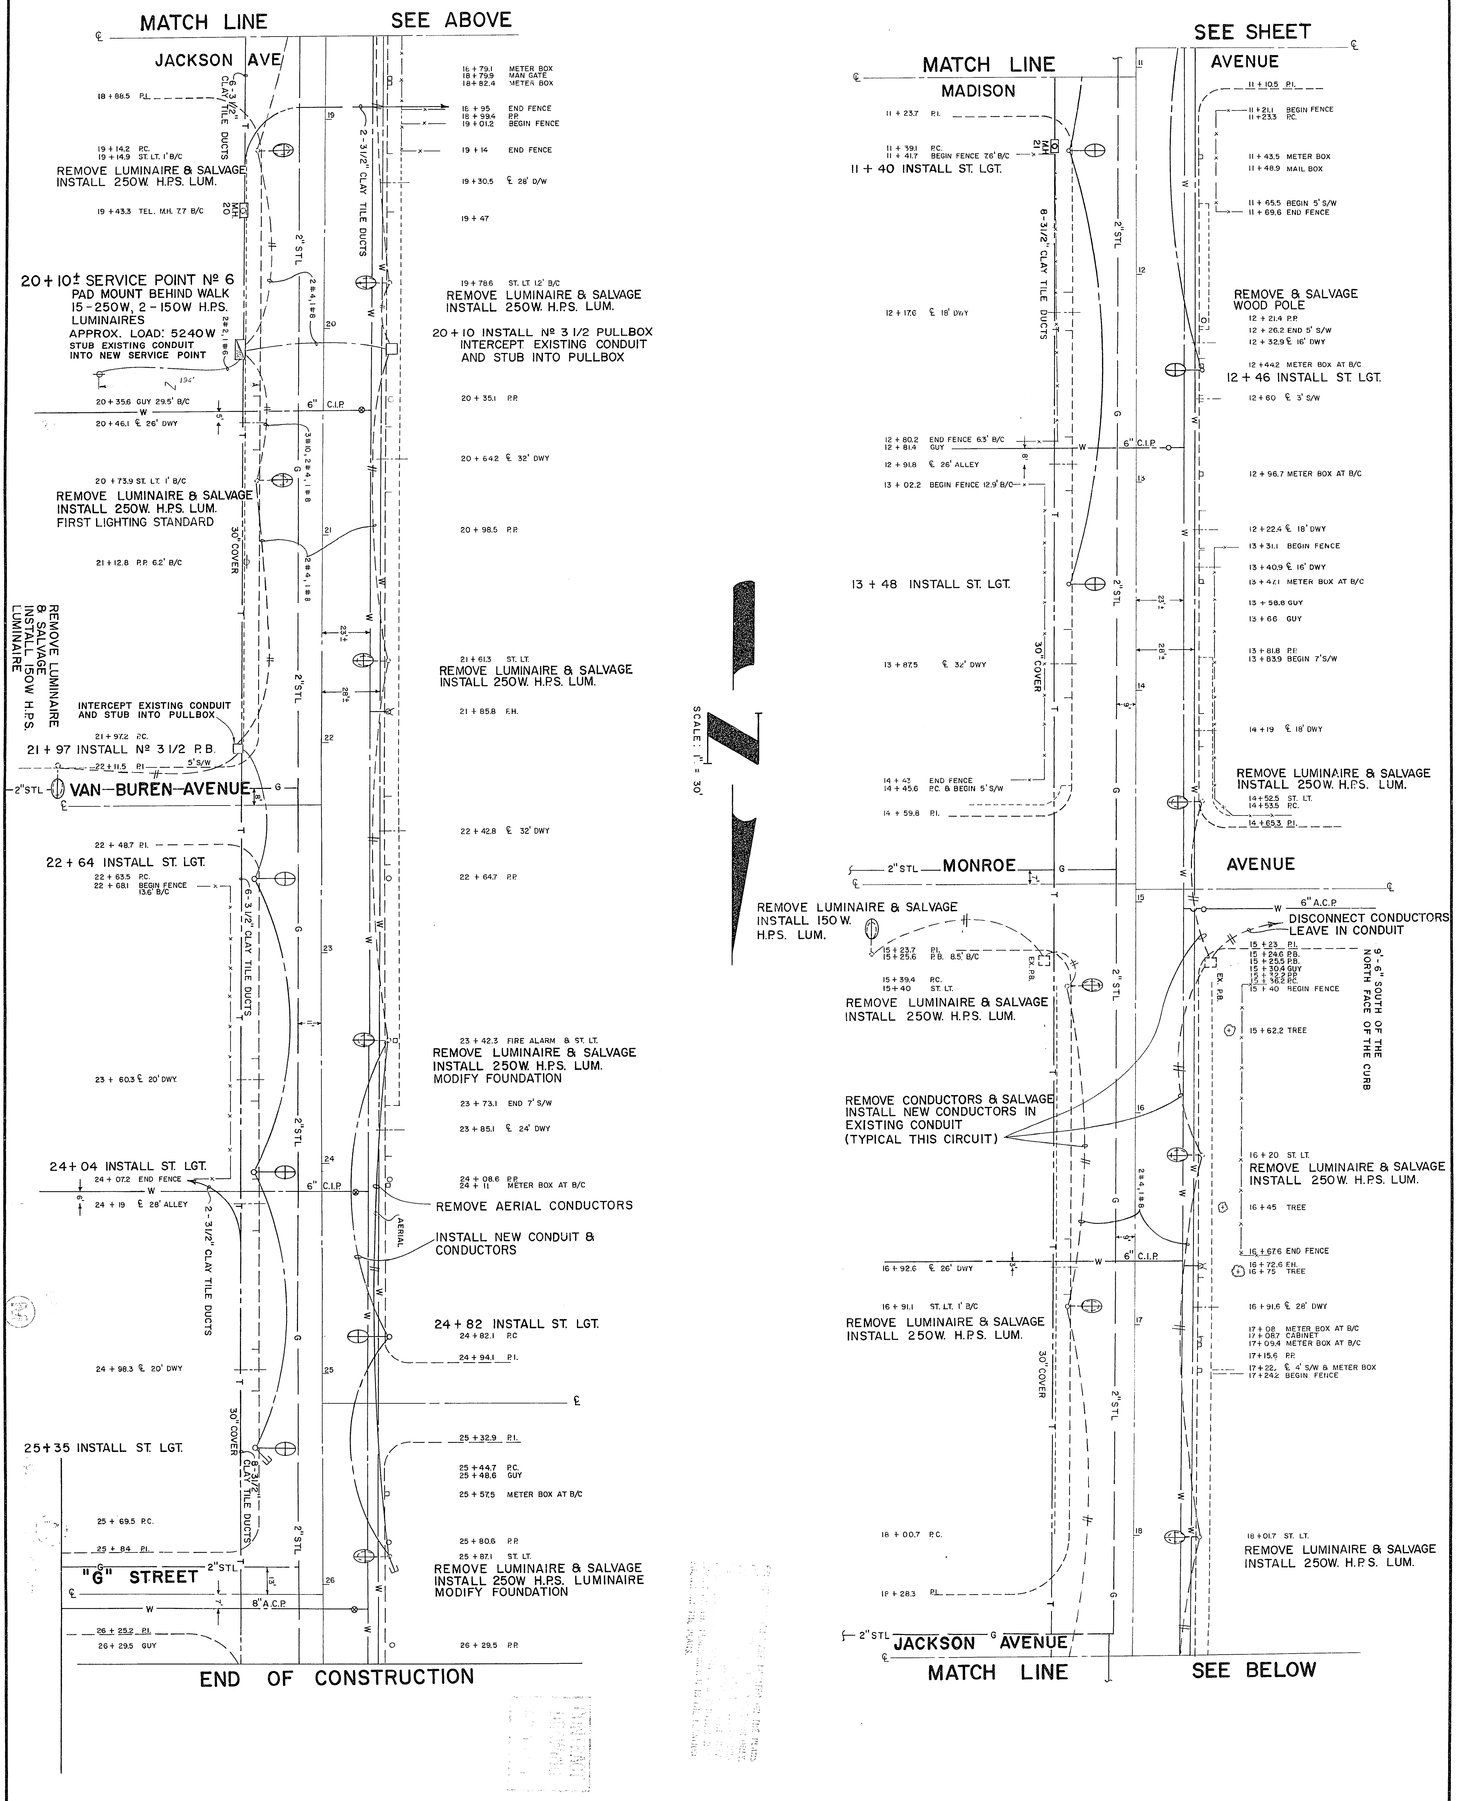

BID Nº 81.3550.14

Drawing no. 207-V 225 8/9	**Department of Public Services** Engineering Design Division	Scale (h) 1" = 30'	Scale (v) N.A.	W.A. 2073
	"H" STREET	Fld. bk. no. 80 - 4X	Date DEC, 1980	
	N S A II STREET LIGHTING	Design by MARK JONES	Drawn by NORMA GOMEZ	

Revisions | Date

80-S-116