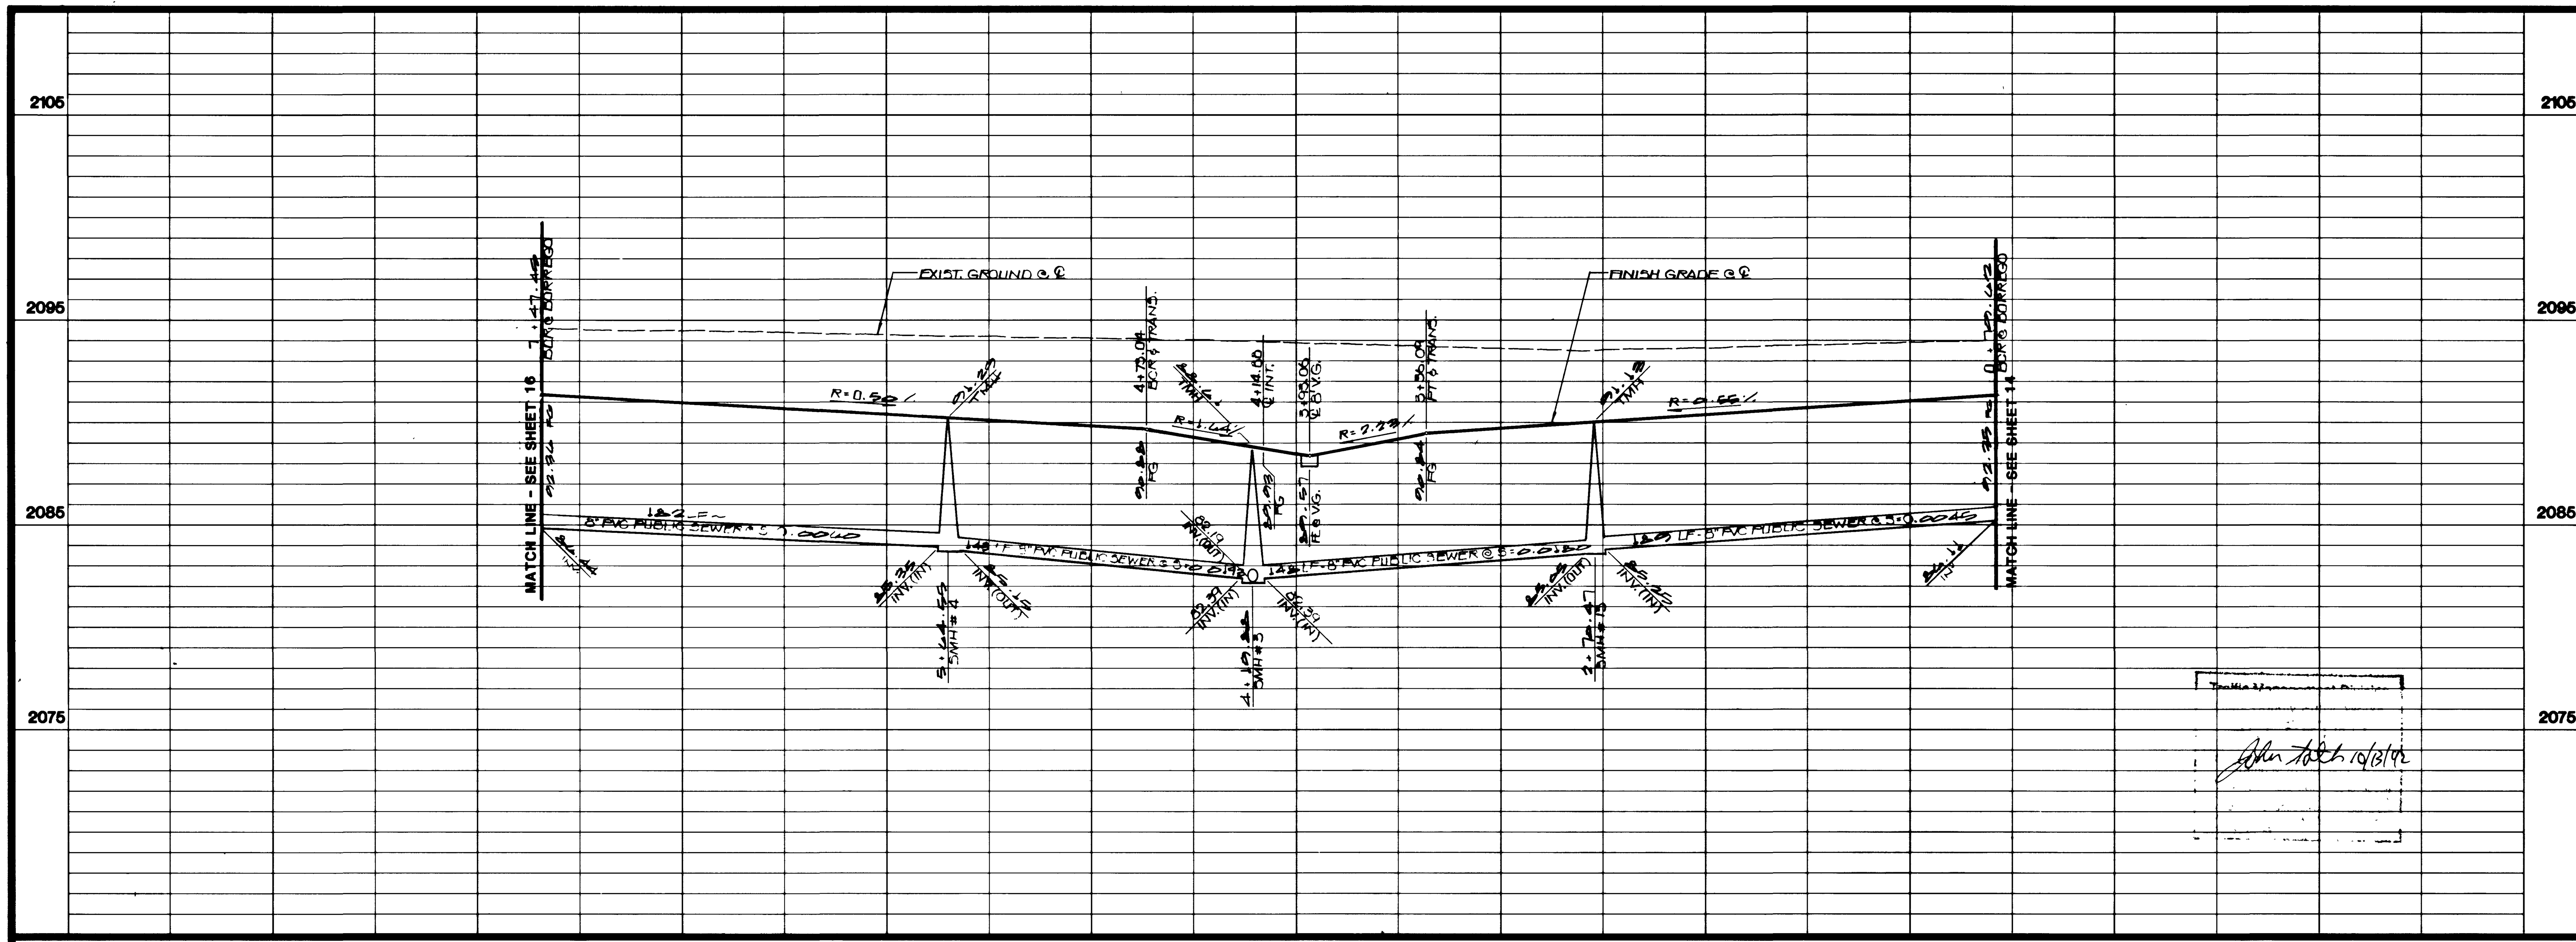

CURVE DATA TABLE

No.	RADIUS	DELTA	LENGTH	TANGENT
1	290.50'	17°08'33"	86.92'	43.79'
2	270.50'	17°08'33"	80.93'	40.77'
3	250.50'	17°08'33"	74.95'	37.76'
4	209.50'	35°02'47"	128.15'	66.15'
5	229.50'	35°02'47"	140.38'	72.46'
6	270.50'	16°43'37"	78.97'	39.77'
7	270.50'	17°31'11"	82.71'	41.68'

CURVE DATA TABLE

No.	RADIUS	DELTA	LENGTH	TANGENT
8	250.50'	02°46'09"	12.11'	6.05'
9	249.50'	35°02'47"	152.61'	78.78'
10	30.00'	107°06'29"	56.08'	40.62'
11	290.50'	34°14'48"	173.64'	89.50'
12	270.50'	34°14'48"	161.68'	83.34'
13	30.00'	99°10'07"	51.92'	35.23'
14	250.50'	05°12'03"	22.74'	11.38'

CURVE DATA TABLE

No.	RADIUS	DELTA	LENGTH	TANGENT
15	209.50'	31°51'03"	116.46'	59.78'
16	229.50'	31°51'03"	127.58'	65.48'
17	249.50'	31°51'03"	138.70'	71.19'
18	290.50'	15°30'28"	78.63'	39.56'
19	270.50'	15°30'28"	73.21'	36.83'
20	250.50'	15°30'28"	67.80'	34.11'

QUANTITY ESTIMATE

2" ASPHALTIC CONCRETE ---------------------- 2,924 SY.
30""ROLL" TYPE CURB & GUTTER ---------------- 1,364 LF.
8' CONCRETE VALLEY GUTTER ------------------- 817 SF.

THESE QUANTITIES ARE ONLY ESTIMATES, CONTRACTOR TO VERIFY.

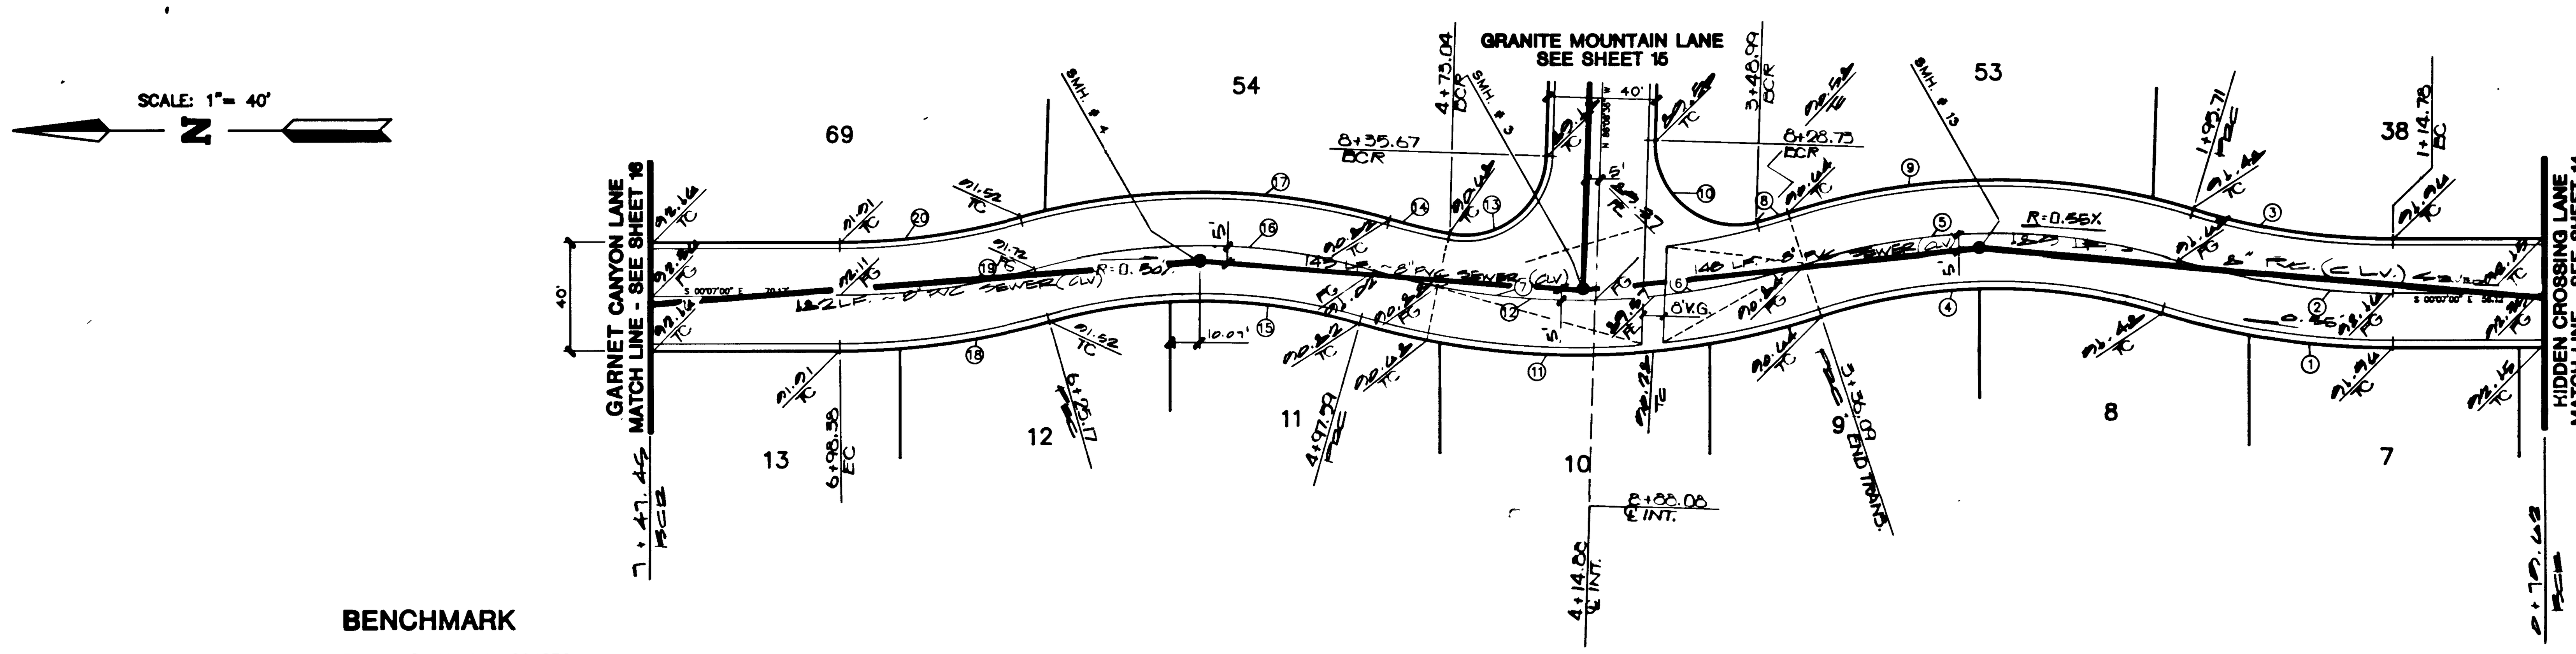

CLARK COUNTY
DEPARTMENT OF PUBLIC WORKS
ENGINEERING DIVISION

ACCEPTANCE OF PLANS FOR FILING
BY: ________

ACCEPTANCE OF THESE PLANS FOR FILING SHALL NOT CONSTRUED TO BE A PERMIT FOR OR AN APPROVAL OF ANY VIOLATION OF ANY OF THE PROVISIONS OF THE STATE OR COUNTY LAWS AND/OR SPECIFICATIONS. CLARK COUNTY SHALL BE HELD FREE FROM DAMAGES WHICH MAY RESULT FROM THE CONSTRUCTION OF THE IMPROVEMENTS FROM THE ENGINEERING DESIGN DEPICTED HEREON.

NOTE:
POWER POLES AND/OR OTHER EXISTING FACILITIES NOT IN PROPER LOCATION BASED ON PROPOSED IMPROVEMENTS SHOWN HEREON WILL BE RELOCATED AT NO EXPENSE TO CLARK COUNTY.

BENCHMARK

B.M. = C.L.V. # 1LV004SES
FOUND NAIL IN TAG IN TOP OF CURB AT THE NORTHWEST QUADRANT OF BUFFALO DRIVE & ALEXANDER ROAD.

ELEVATION = 2339.57'

BORREGO SPRINGS WAY

Call before you Dig.
1-800-227-2600

APRVL	REV	DATE	BY	REVISION
	1	11-23-92		

ESI ENGINEERS AND SURVEYORS INC.
PLANNERS • CONSULTING ENGINEERS • SURVEYORS
7018 W. CHARLESTON BLVD. • LAS VEGAS, NEVADA 89117 • (702) 363-6415

SUBMITTED BY: 9.21.92

TITLE: STREET & SEWER PLAN & PROFILE (BORREGO SPRINGS WAY)

PROJECT: MONTEREY ESTATES
APN.# 450-010-012

W.O. # :	010 – A585
BY :	CHAO/B.L.G.
DATE :	SEPT. 1992
SCALE :	HORIZ. 1"=40' VERT. 1"=4'

SHEET 18
OF 22 SHEETS

10-26-53
3074-4243

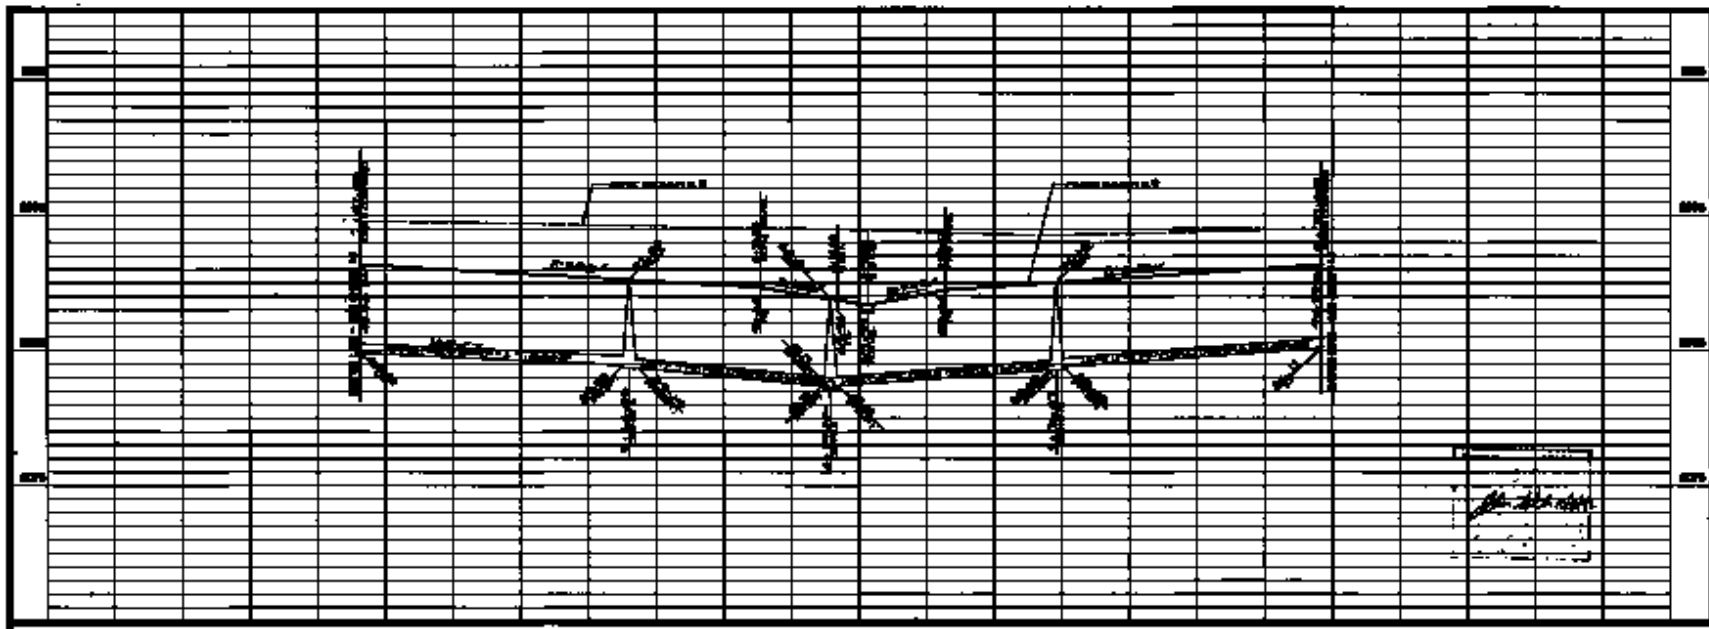

CURVE DATA TABLE

CURVE DATA TABLE

CURVE DATA TABLE

QUANTITY ESTIMATE

BENCHMARK

BORREGO SPRINGS WAY

STREET & SEWER PLAN & PROFILE
(BORREGO SPRINGS WAY)

MONTEREY ESTATES

16

11-2.6-C3