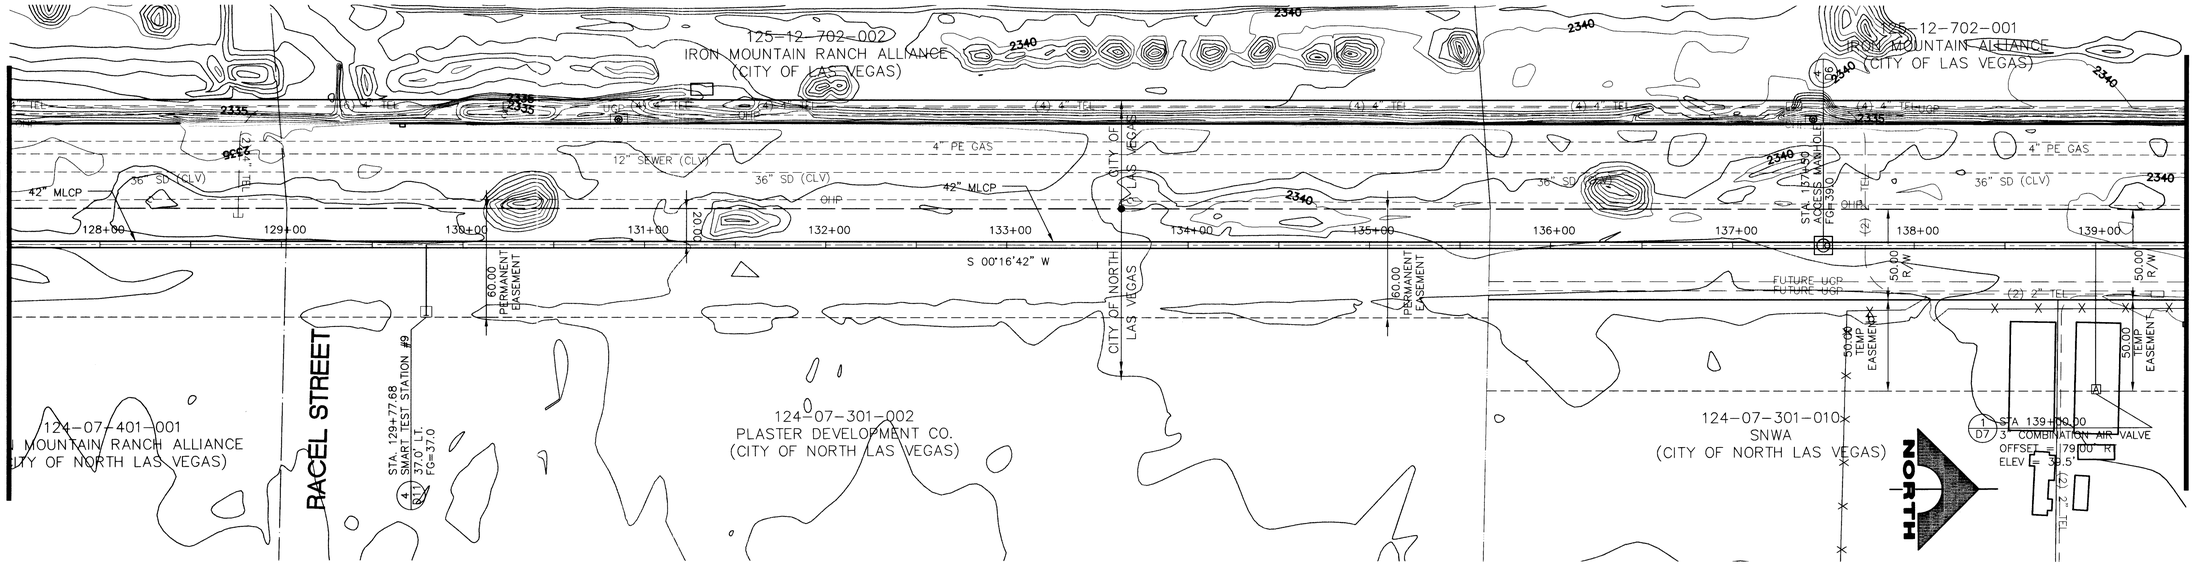

NOTES:
1. CONTRACTOR SHALL PROTECT POWER POLES IN PLACE AS REQUIRED BY NEVADA POWER COMPANY. CONTRACTOR SHALL CONTACT NEVADA POWER COMPANY FOR POWER POLE PROTECTION REQUIREMENTS BASED ON CONSTRUCTION METHODS.

2. THE HORIZONTAL AND VERTICAL LOCATIONS OF EXISTING UTILITIES WHETHER SHOWN HEREIN OR NOT, SHALL BE FIELD VERIFIED PRIOR TO CONSTRUCTION. UTILITIES MAY OR MAY NOT BE EXISTING AT THE TIME OF CONSTRUCTION. CONTRACTOR SHALL ASCERTAIN STATUS OF OTHER UTILITIES IN PROJECT AREA PRIOR TO BIDDING AND CONSTRUCTION.

Avoid cutting underground utility lines. It's costly.
Call before you Dig.
1-800-227-2600
UNDERGROUND SERVICE (USA)

AVOID HITTING OVERHEAD POWER LINES. IT'S COSTLY
CALL BEFORE YOU DO OVERHEAD
1-702-593-6111

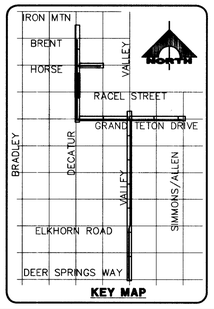

KEY MAP

DECATUR BLVD

SCALE: HORIZ. 1"=40'
VERT. 1"=4'

APPROVALS

Robert A. Miyagi 11/3/03
UTILITIES DIVISION DATE

Approval of these plans shall not be construed to be a permit for construction, a commitment to supply water and/or sewer service, or an approval of any violation of CNLV water and/or sewer service rules and regulations or design construction standards.

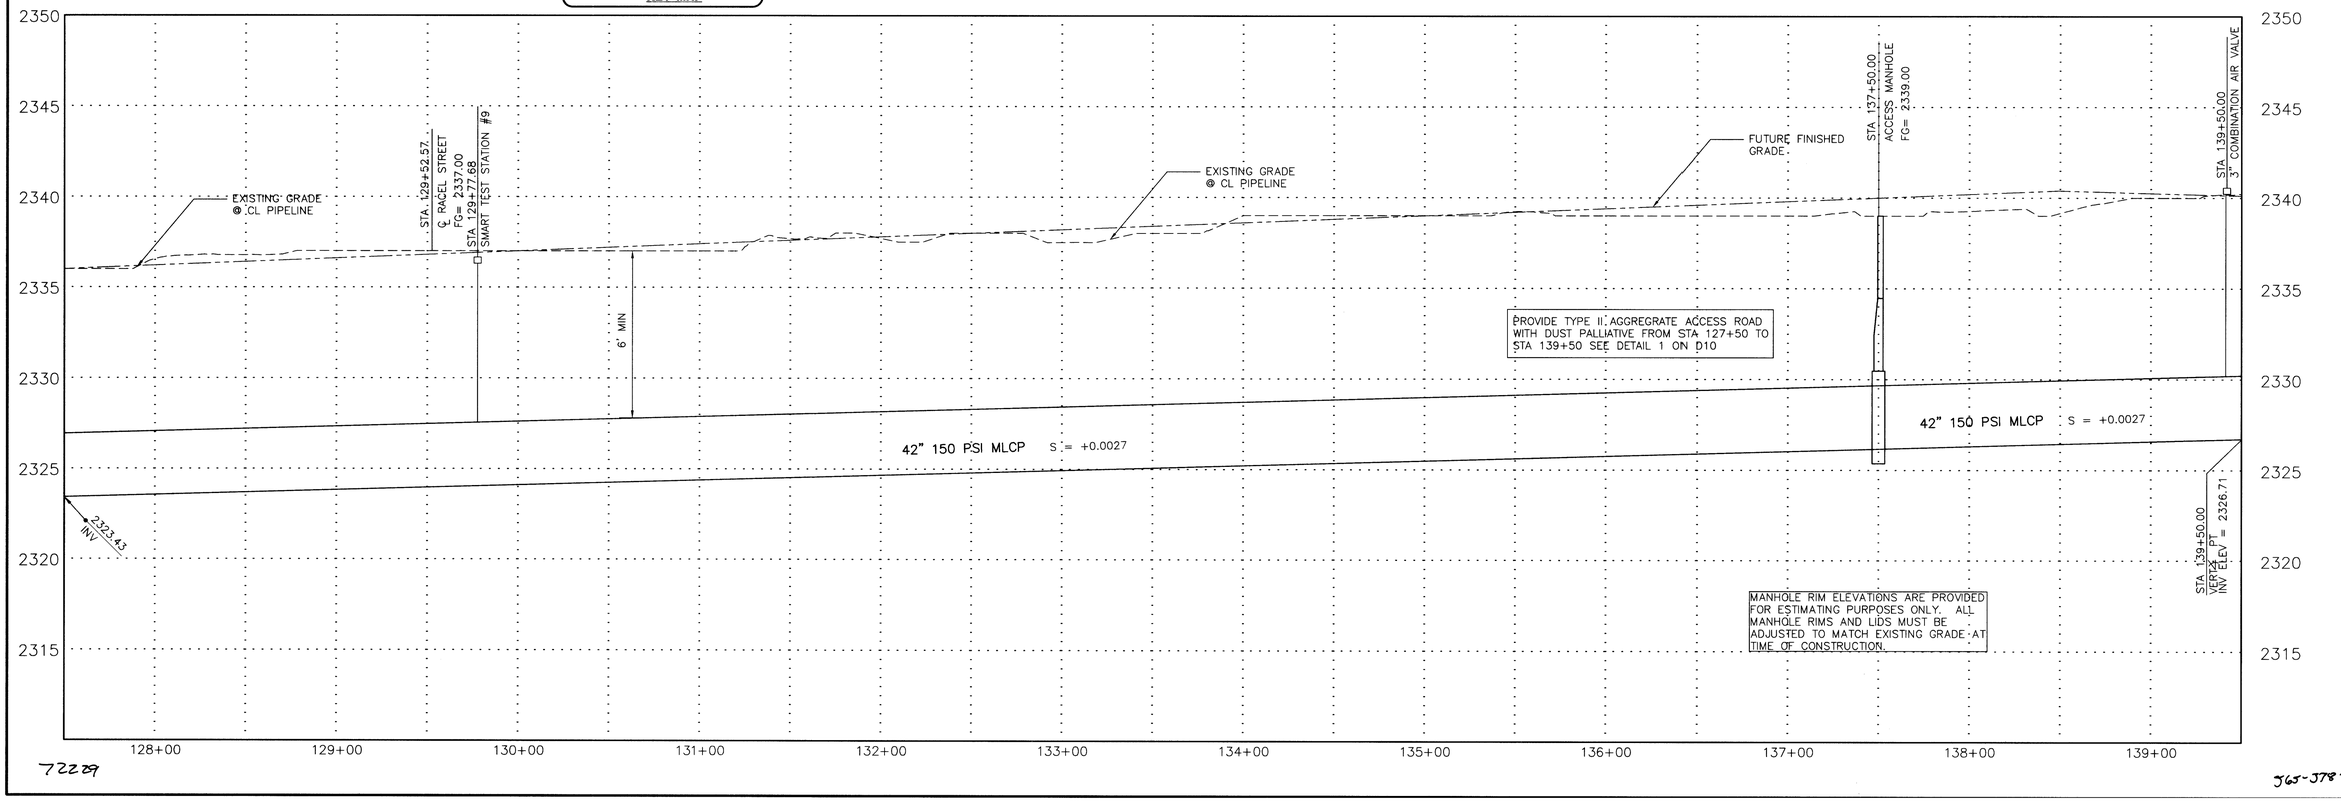

72229

J65-J78-2

SUBMITTAL 10/03/03

REV.	DATE	DESCRIPTION	DATE AGEN. APP.	DATE CGW. APP.

DESIGN: MAC
DRAWN: RAB
CHECK: HAD
ISSUE DATE:
ISSUE EDITOR: 12/05/02
PLOT DATE: 10-16-03
PLOT TIME: 07:35:15

DATE: 10-16-03

G. C. WALLACE, INC.
Engineers/Planners/Surveyors
1555 SOUTH RAINBOW BL.-VD. LAS VEGAS, NEVADA 89146
TELEPHONE (702) 804-2000 • FAX (702) 804-2020
F:\590-211-305-2\dwg\improv\305-2d011.dwg
Berger

NORTH VALLEY ENTERPRISES, LLC.

2430 ZONE INLET/OUTLET PIPELINE PHASE II

PLAN AND PROFILE
STA.127+50.00 TO STA. 139+50.00

SHEET
C-11
16 OF 45 SHTS