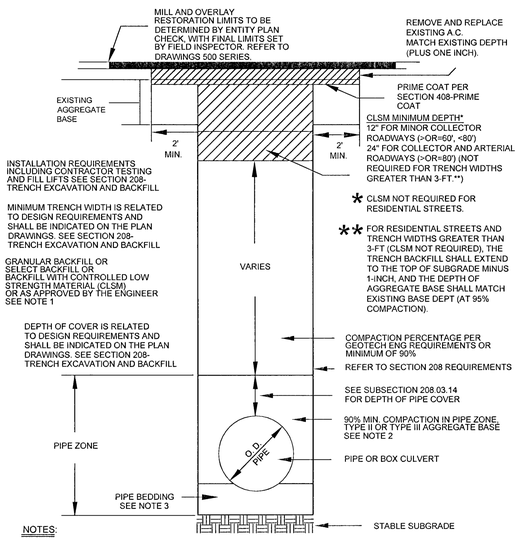

NOTES:

1. NO STONES OR LUMPS GREATER THAN 3" PERMITTED IN TRENCH 2' OR LESS IN WIDTH.
2. TRENCH WIDTH, BEDDING, SUBGRADE AND PIPE ZONE REQUIREMENTS FOR UTILITY INSTALLATIONS SHALL CONFORM TO THE RESPECTIVE ENTITY REQUIREMENTS.
3. CRUSHED ROCK MAY BE USED FOR PIPE BEDDING ONLY IF MATERIAL USE HAS BEEN SPECIFICALLY APPROVED BY THE GOVERNING AGENCY. SEE STANDARD DRAWING NO. 505 FOR PIPE BEDDING METHODS.
4. LAS VEGAS VALLEY WATER DISTRICT REQUIRES PIPE BEDDING AND BACKFILL WITHIN THE PIPE ZONE TO BE OF THE SAME MATERIAL.

RTC STD DWG 503

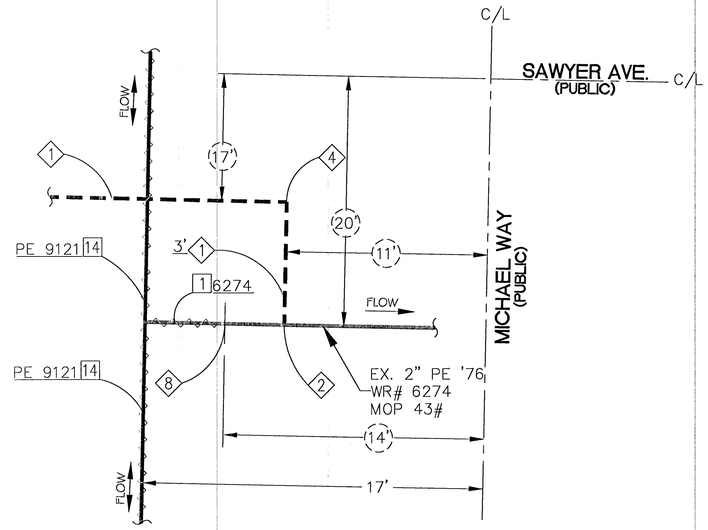

N

F -

TIE-IN DETAIL
(SEE SHEET 10)
N.T.S.
TAX CODE 02-0200

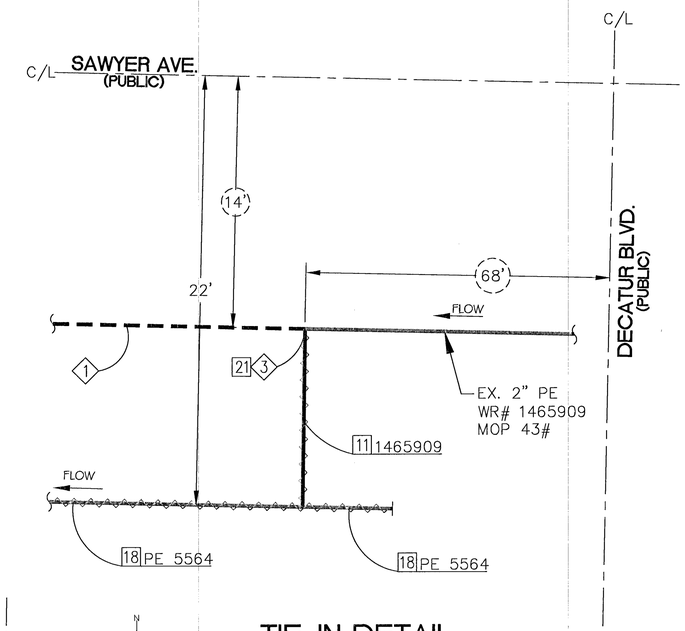

N

G -

TIE-IN DETAIL
(SEE SHEET 11)
N.T.S.
TAX CODE 02-0200

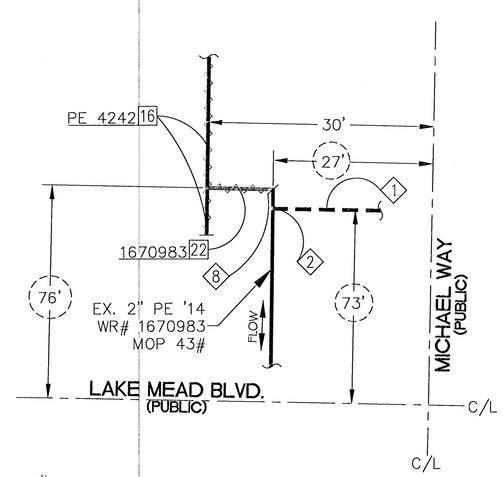

N

H -

TIE-IN DETAIL
(SEE SHEET 13)
N.T.S.
TAX CODE 02-0200

PROPOSED FACILITIES:

1. PROP. 2" PE MAIN
2. PROP. 2" PE HVTT (160-8171)
3. PROP. 2" PE COUPLING (140-3504)
4. PROP. 2" PE 90° ELBOW (140-3067)
8. PROP. 2" PE CAP (160-3060)

ABANDONED FACILITIES:

1. ABANDON EX. 2" PE '76 MOP 43#
11. ABANDON EX. 2" PE '12 MOP 43#
14. ABANDON EX. 2" PVC '64 MOP 43#
18. ABANDON EX. 2" PVC '75 MOP 43#
21. ABANDON AND REMOVE EX. 2" PE 90° ELBOW
22. ABANDON EX. 2" PE '14 MOP 43#

Know what's **below.** **Call** before you dig.

Clark County Public Works
Development Review
APPROVED FOR PERMITTING

Night Work - Yes No

Encroachment Permit #_____

By: _____ Date: _____

NO.	DESCRIPTION	BY	DATE	APPVD
1.				
2.				
3.				
4.				

REVISIONS

SOUTHWEST GAS CORPORATION

TAX CODES	UNIT NO.	UNIT TYPE	INSTL. PROPOSED	RETIRED PROPOSED	INSTL. COMPLETED	RETIRED COMPLETED

PROPERTY UNITS

SEE SHEET 2

AS-BUILT DRAWING-PRESSURE TEST DATA

PIPE DIA. _____
PIPE LENGTH _____
PIPE TYPE _____
MIN. DURATION _____

TEST MEDIUM: ☐ AIR ☐ NITROGEN ☐ WATER ☐ SOAP
TEST METHOD: ☐ GAUGE ☐ CHART
GAUGE/PRESS REC SN#
START
END

TEST PRES. (PSI)
TIME
DATE
PERFORMED BY

SEE SHEET 2

VISUAL INSPECTION CERTIFICATION

I HAVE VISUALLY INSPECTED ALL HEATED FUSIONS, SOLVENT CEMENT, MECHANICAL JOINTS, AND WELDS THAT I HAVE PERFORMED

NAME _____ DATE _____

SEE SHEET 2

AS-BUILTS ACCEPTED BY _____ DATE _____
POSTED BY _____ DATE _____
POSTING QC'D BY _____ DATE _____

CONSTRUCTION

INSPECTOR _____
FOREMAN _____
REVIEWED BY _____

SEE SHEET 2

PERMIT INFORMATION

CITY OF LAS VEGAS, CLARK COUNTY
TAX CODE
02-0200, 02-0125

ISOLATION AREA	W.R. NO.
81, 13	1593744

LOCATION	ATLAS #/TILE #
T20S	x606y526
R60E	x606y528
SEC 24	x609y526
M.D.M.	x609y528

ENGINEER/TECH: VICKIE DENNY		PHONE: 702-365-2035
ACCOUNT REP:		PHONE:
PROJECT CONTACT: VICKIE DENNY		PHONE: 702-365-2035
SHEET NO: 16 OF 16	SCALE: N.T.S.	DATE: 3/25/14
DWN. BY: ZONE ENG	CHKD. BY:	APPVD. BY:

TITLE

SI-CLV-CC-MICHAEL WAY AND SMOKE RANCH EAST