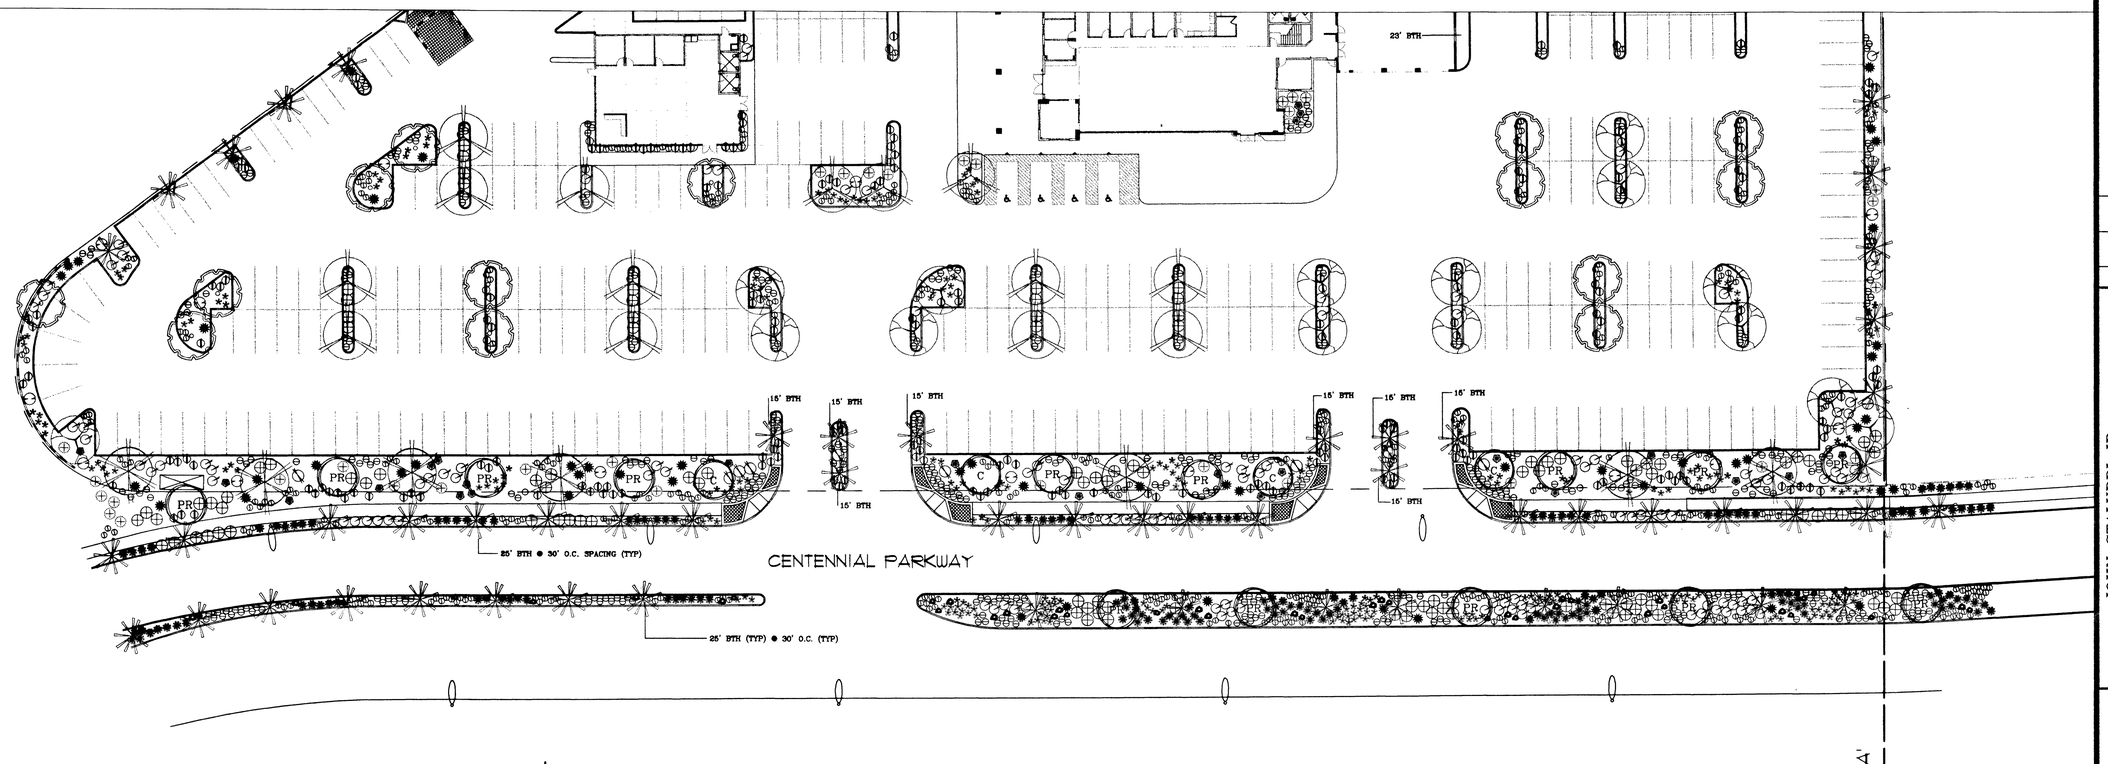

PLANT LEGEND

SYM.	COMMON NAME	BOTANICAL NAME	SIZE
	CHILEAN MESQUITE	PROSOPIS CHILENSIS	24" BOX
	MULGA	ACACIA ANEURA	24" BOX
	RIO GRANDE ASH	FRAXINUS VELUTINA 'RIO GRANDE'	48" BOX
	MEXICAN FAN PALM	WASHINGTONIA ROBUSTA HYBRID	AS NOTED
	DESERT WILLOW	CHILOPSIS LINEARIS	24" BOX
C	CHITALPA	CHITALPA TASHKENTENSIS	48" BOX
PR	PURPLE ROBE LOCUST	ROBINIA AMBIGUA 'PURPLE ROBE'	48" BOX
	RED YUCCA	HESPERALOE PARVIFLORA	5 GAL.
	OCTOPUS AGAVE	AGAVE VILMORINIANA	15 GAL.
	BULL GRASS	MUHLENBERGIA EMERSLEYI	1 GAL.
	BRITTLEBUSH	ENCELIA FARINOSA	5 GAL.
	GREEN CLOUD TEXAS RANGER	LEUCOPHYLLUM FRUTESCENS	5 GAL.
	AUTUMN SAGE	SALVIA GREGGII	5 GAL.
	PERUVIAN VERBENA 'TAMARI'	VERBENA PERUVIANA 'TAMARI'	1 GAL.
	GREEN CASSIA	CASSIA NEMOPHILA	5 GAL.
	RED BIRD OF PARADISE	CAESALPINIA PULCHERRIMA	5 GAL.
	BACCHARIS x 'CENTENNIAL'	BACCHARIS x 'CENTENNIAL'	1 GAL.
	YELLOW MOUND LANTANA	LANTANA MONTEVIDENSIS	1 GAL.
	DESERT SPOON	DASYLIRION WHEELERI	5 GAL.
	2'-3' DIAMETER BOULDER (TYP.)	MOHAVE GOLD	

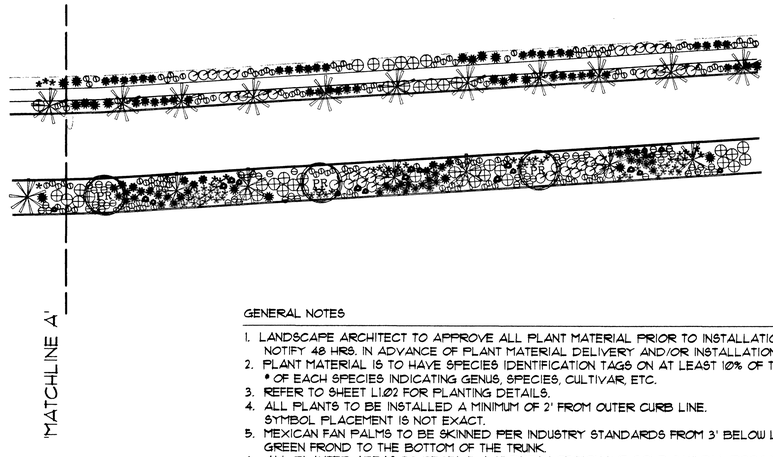

GENERAL NOTES

1. LANDSCAPE ARCHITECT TO APPROVE ALL PLANT MATERIAL PRIOR TO INSTALLATION. NOTIFY 48 HRS. IN ADVANCE OF PLANT MATERIAL DELIVERY AND/OR INSTALLATION DATE.
2. PLANT MATERIAL IS TO HAVE SPECIES IDENTIFICATION TAGS ON AT LEAST 10% OF TOTAL # OF EACH SPECIES INDICATING GENUS, SPECIES, CULTIVAR, ETC.
3. REFER TO SHEET L1@2 FOR PLANTING DETAILS.
4. ALL PLANTS TO BE INSTALLED A MINIMUM OF 2' FROM OUTER CURB LINE. SYMBOL PLACEMENT IS NOT EXACT.
5. MEXICAN FAN PALMS TO BE SKINNED PER INDUSTRY STANDARDS FROM 3' BELOW LOWEST GREEN FROND TO THE BOTTOM OF THE TRUNK.
6. ALL PLANTER AREAS TO RECEIVE A 2" DEPTH OF MOHAVE GOLD 3/4" DIA. ROCK MULCH TYP. EXCEPT WHERE TOWN CENTER STANDARDS OVERRIDE.

NORTH

SCALE: 1" = 30'-0"

REV	DATE	BY	REVISION

JOHN STALUPPI JR
7150 W SAHARA AVE
LAS VEGAS, NV 89117

SAGE DESIGN STUDIOS, INC.
9824 VIA DELORES AVENUE
LAS VEGAS, NV. 89117
PH. 702.303.4714 FX. 702.256.4078

SHEET: LANDSCAPE PLAN

TITLE: CENTENNIAL CENTER BLVD R.O.W.
PLANET NISSAN
CITY OF LAS VEGAS

DATE: 9.27.2002
DRAWN BY: JJS
SCALE: 1/8"=30'-0"
FILENAME:
XREF FILES:
CHECKED BY: JJS
PROJECT NO:

SEAL

10.04.02

SHEET
L1
8 OF 11 SHEETS

DRAWING NO.
107-V3632

45613