25-4-128

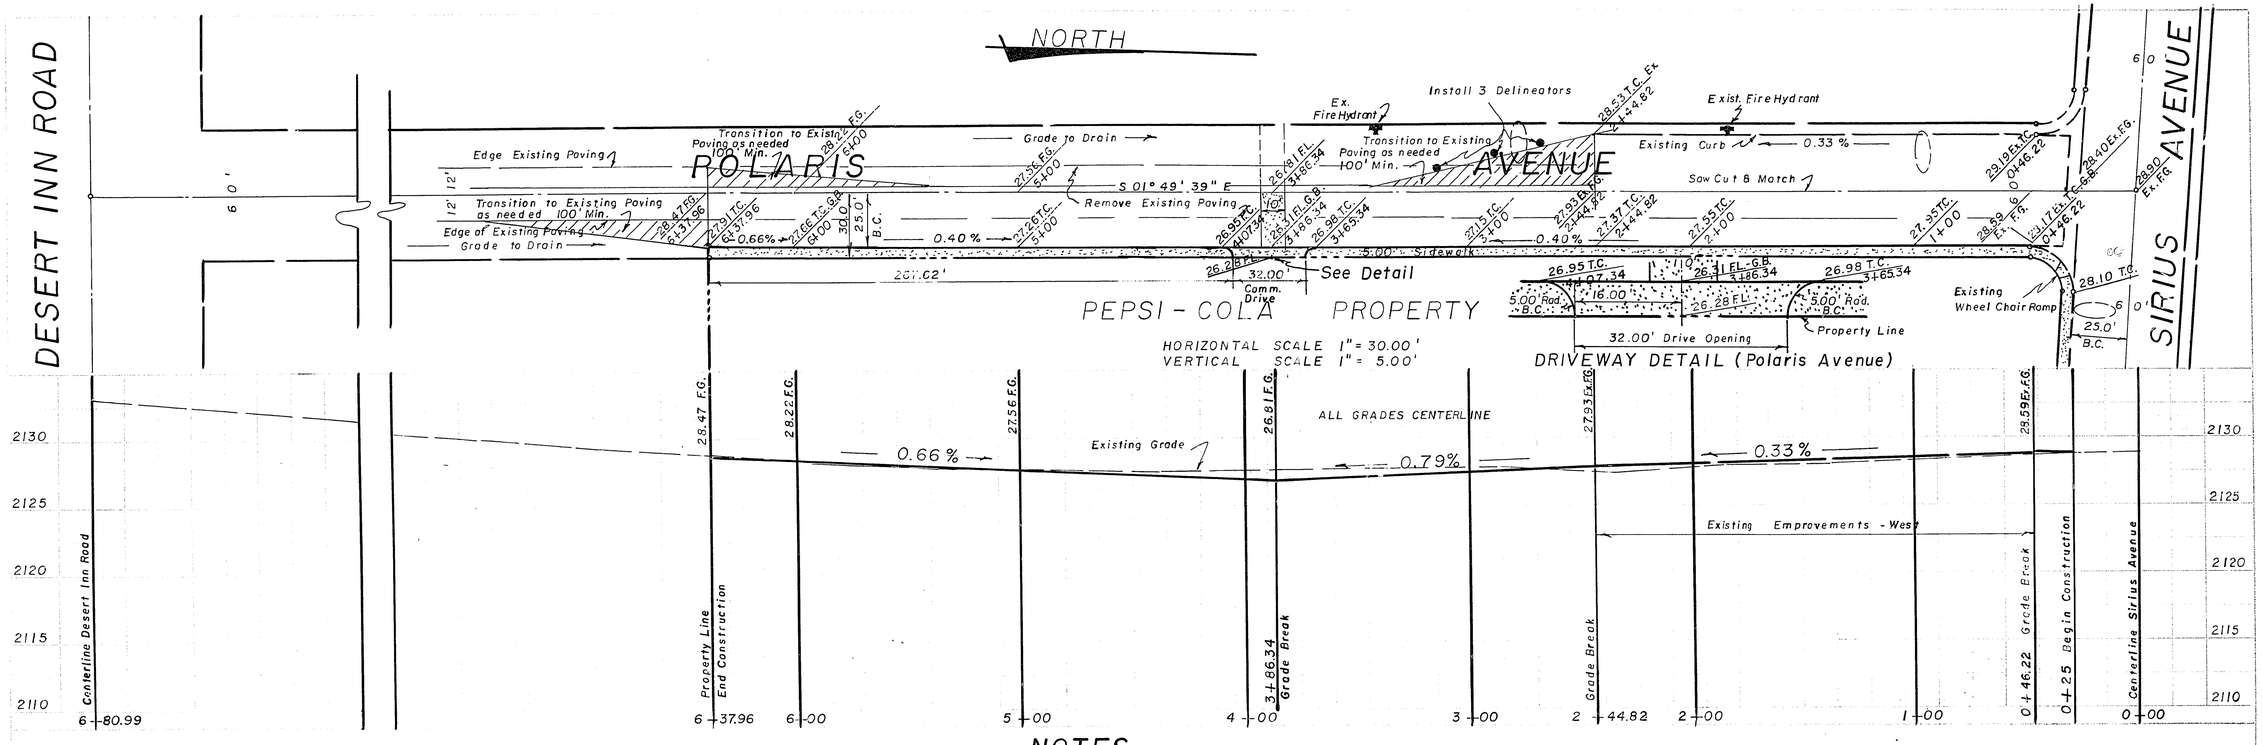

NOTES

All construction and materials shall be in accordance with the "Uniform Standard Specifications for Public Works Construction Off-site Improvements, Clark County Area Nevada", issued 1978, the "Uniform Standard Drawings for Public Works Construction, Clark County Area", any other applicable approved standards issued by the controlling agency, the Uniform Building Code, and all local City codes and ordinances applicable.

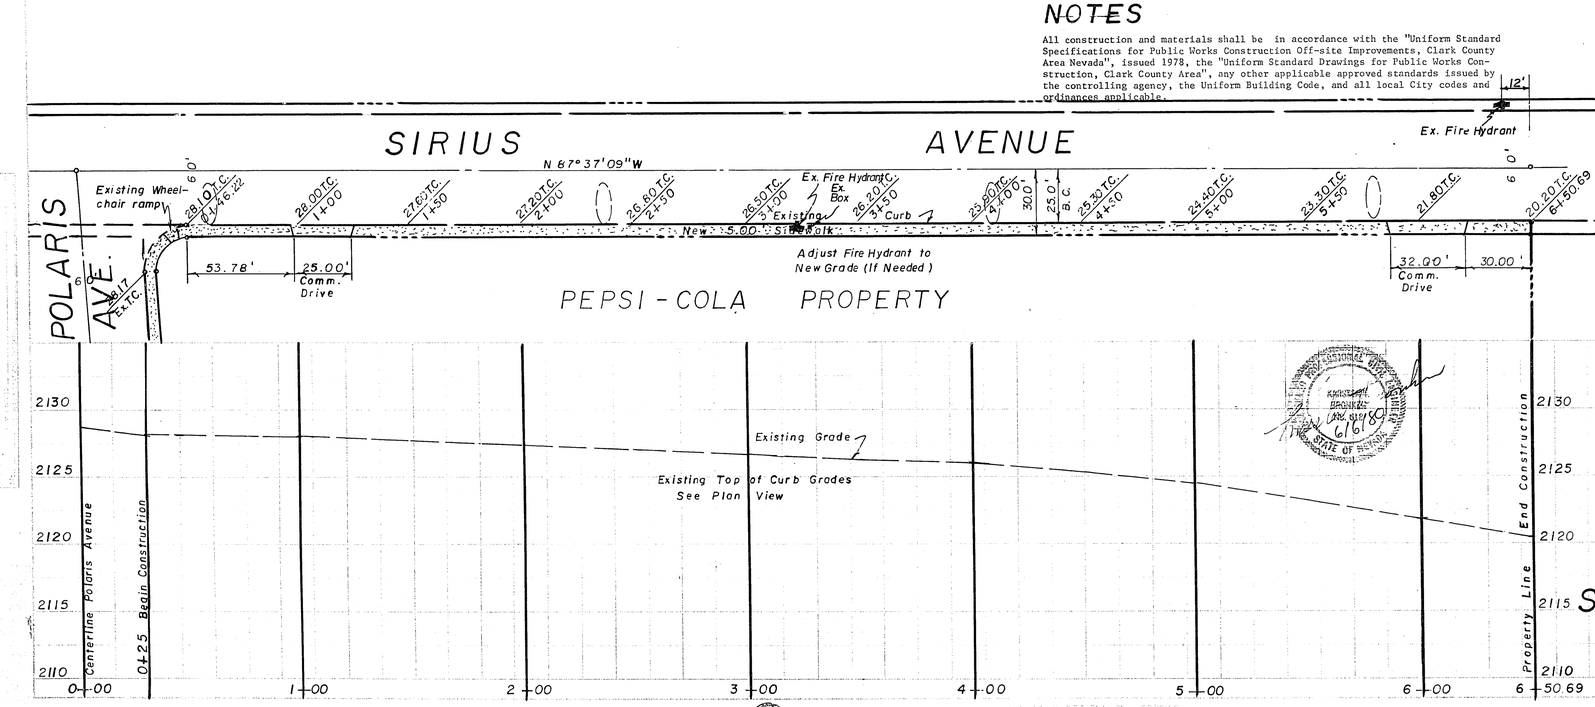

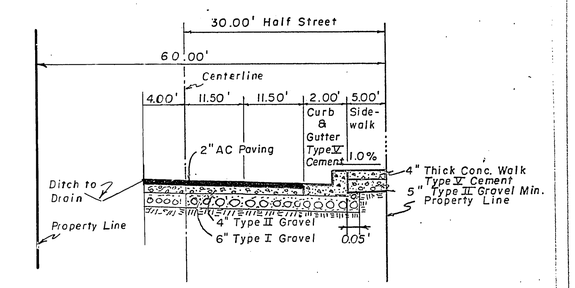

60.00' R/W SECTION

APPROVALS

Fire Dept.	Date 9-2-80
City of Las Vegas Engineer	Date 10-13-80
Quality Control Engineer	Date 10-14-80
Electrical Coordinator	Date 9/11/80
Electrical Supervisor	Date 9-11-80
Traffic Engineer	Date 9-9-80

MATERIALS LIST

1. 2" AC Paving W/4" Type II Gravel. 1782 S.Y.
2. 6" Type I Gravel 297 C.Y.
3. 645 L.F. Curb & Gutter
4. 230 S.F. Valley Gutter
5. 4" Concrete Sidewalk 3910
6. Driveways 623 S.F.

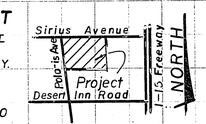

LOCATION MAP

BENCH MARK

Clark County Engineering Bench Mark
C111 7D1 on North Rim of M.H. Desert Inn Road and Polaris St. Elevation 2133.14

STREET AND STREETLIGHT PLAN
FOR
PEPSI - COLA

KARSTEN T. BRONKEN
Consulting Engineers
1818 Industrial Road
LAS VEGAS, NEVADA 89102

6/6/80

SHEET 2 OF 2 SHEETS

107V1104