


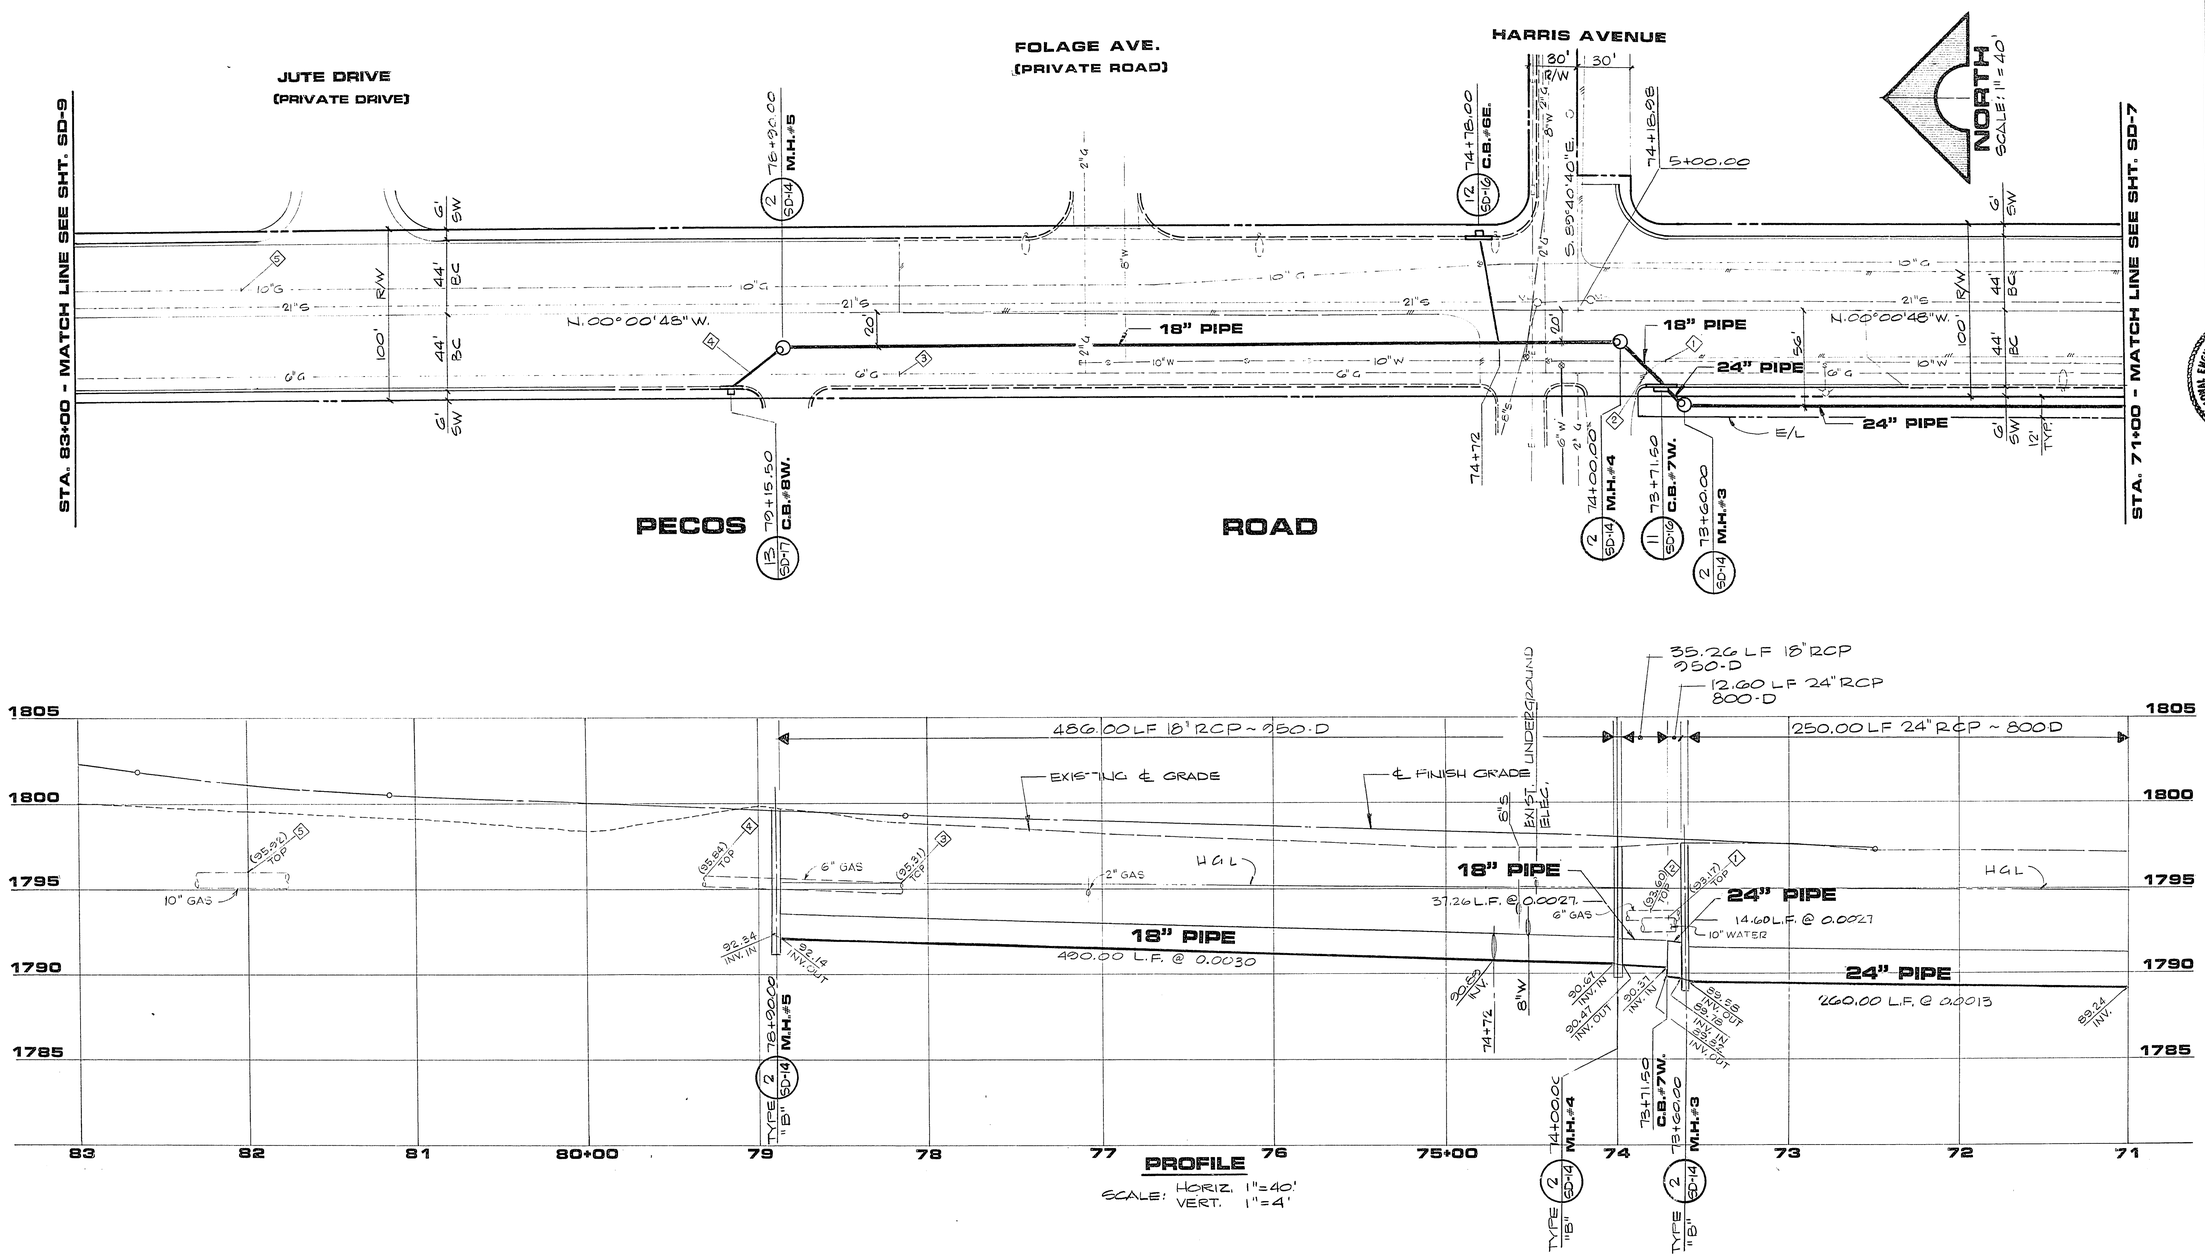


JOB NO. 472.160

9/78 DIETERICH-POST 65328

| REV | DATE | DESCRIPTION |
|---|---|---|
| | | |

4417 12/7/83
R.E. NO. DATE

REGISTERED PROFESSIONAL ENGINEER - STATE OF NEVADA - CIVIL

**G. C. WALLACE**
**Consulting Engineers, Inc.**
1100 East Sahara Ave. - Las Vegas, Nevada 89104 - 732-3330

DEPARTMENT OF PUBLIC SERVICES
PECOS ROAD - STORM DRAIN
PLAN & PROFILE STA. 71+00 TO 83+00

SHEET SD 8 OF 61 SHEETS

29-4-60 107-V1245