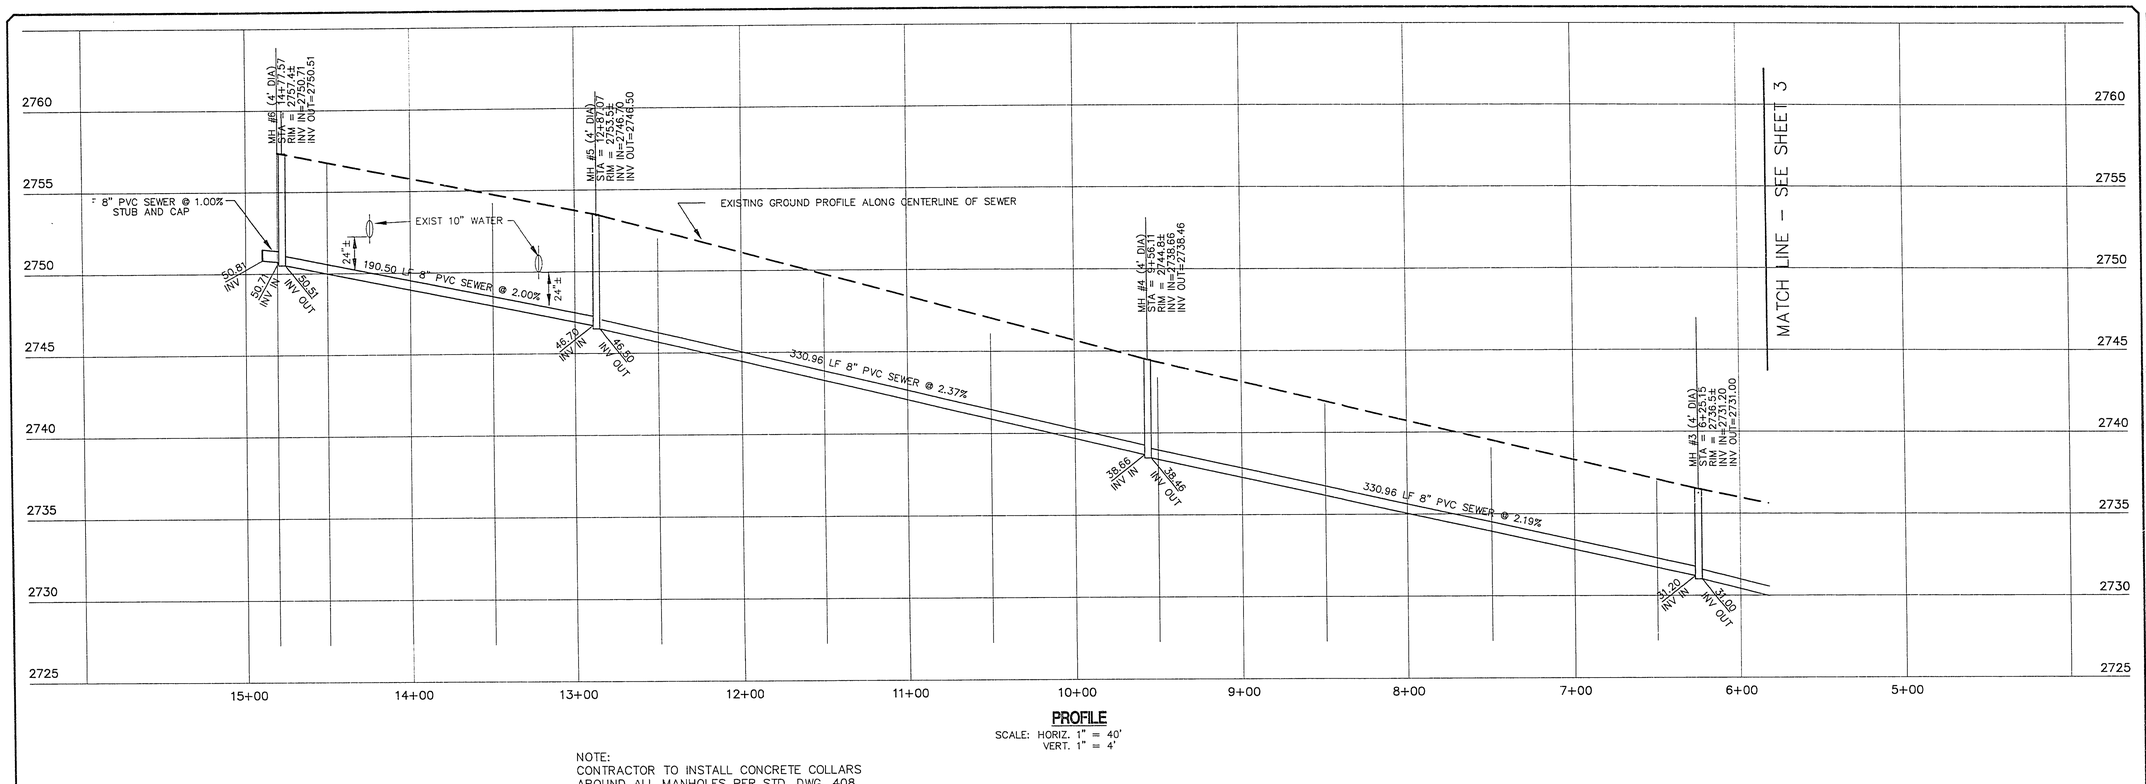

PROFILE

SCALE: HORIZ. 1" = 40'
VERT. 1" = 4'

NOTE:
CONTRACTOR TO INSTALL CONCRETE COLLARS
AROUND ALL MANHOLES PER STD. DWG. 408

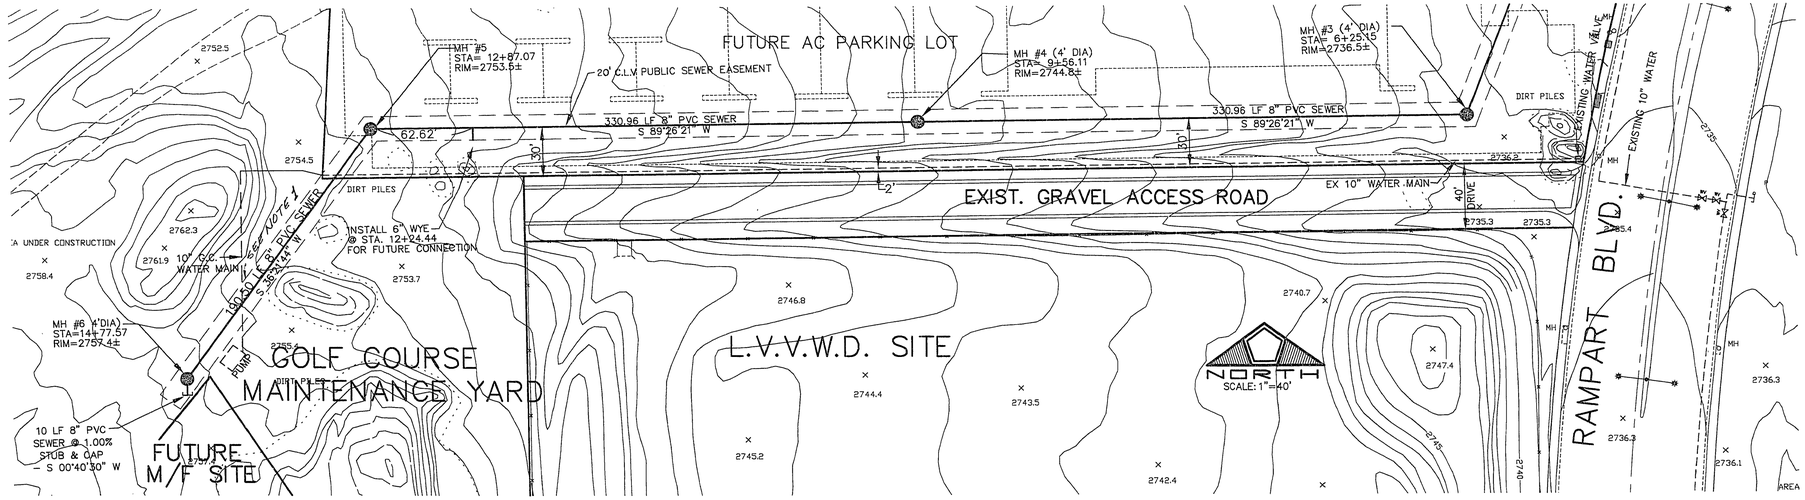

NOTE 1
CONSTRUCT 20' Gravel Access
Road PER USD #209

NOTE:
CONTRACTOR TO CONTACT GOLF COURSE PERSONEL
TO LOCATE SPRINKLER LINE LOCATION PRIOR
TO CONSTRUCTION.

Avoid cutting underground utility lines. It's costly.
Call before you Dig.
1-800-227-2600
UNDERGROUND SERVICE ALERT (USA)

NO.	DESCRIPTION	DATE	APP'D

RECOMMENDED: Daniel LA Rubio Jr. P-14125 DATE
DANIEL LA RUBIO, JR.
R. E. # 8925

DATE : AUG. 10, 1995
DRAWN BY :
DESIGNED BY :
CHECKED BY :
JOB NO. : 145.0020
SCALE : 1"=40'

PENTACORE
Engineering, Inc.
6763 West Charleston Boulevard
Las Vegas, Nevada 89102
(702) 258-0115

PECCOLE NEVADA CORP.
PECCOLE WEST
OFFICE SEWER
STATION 5+00 TO STATION 15+00

SHEET 4 OF 4

DISK # 0145.0020.0001
PECUNIT7

97-1-17 307-V742