25-5-85

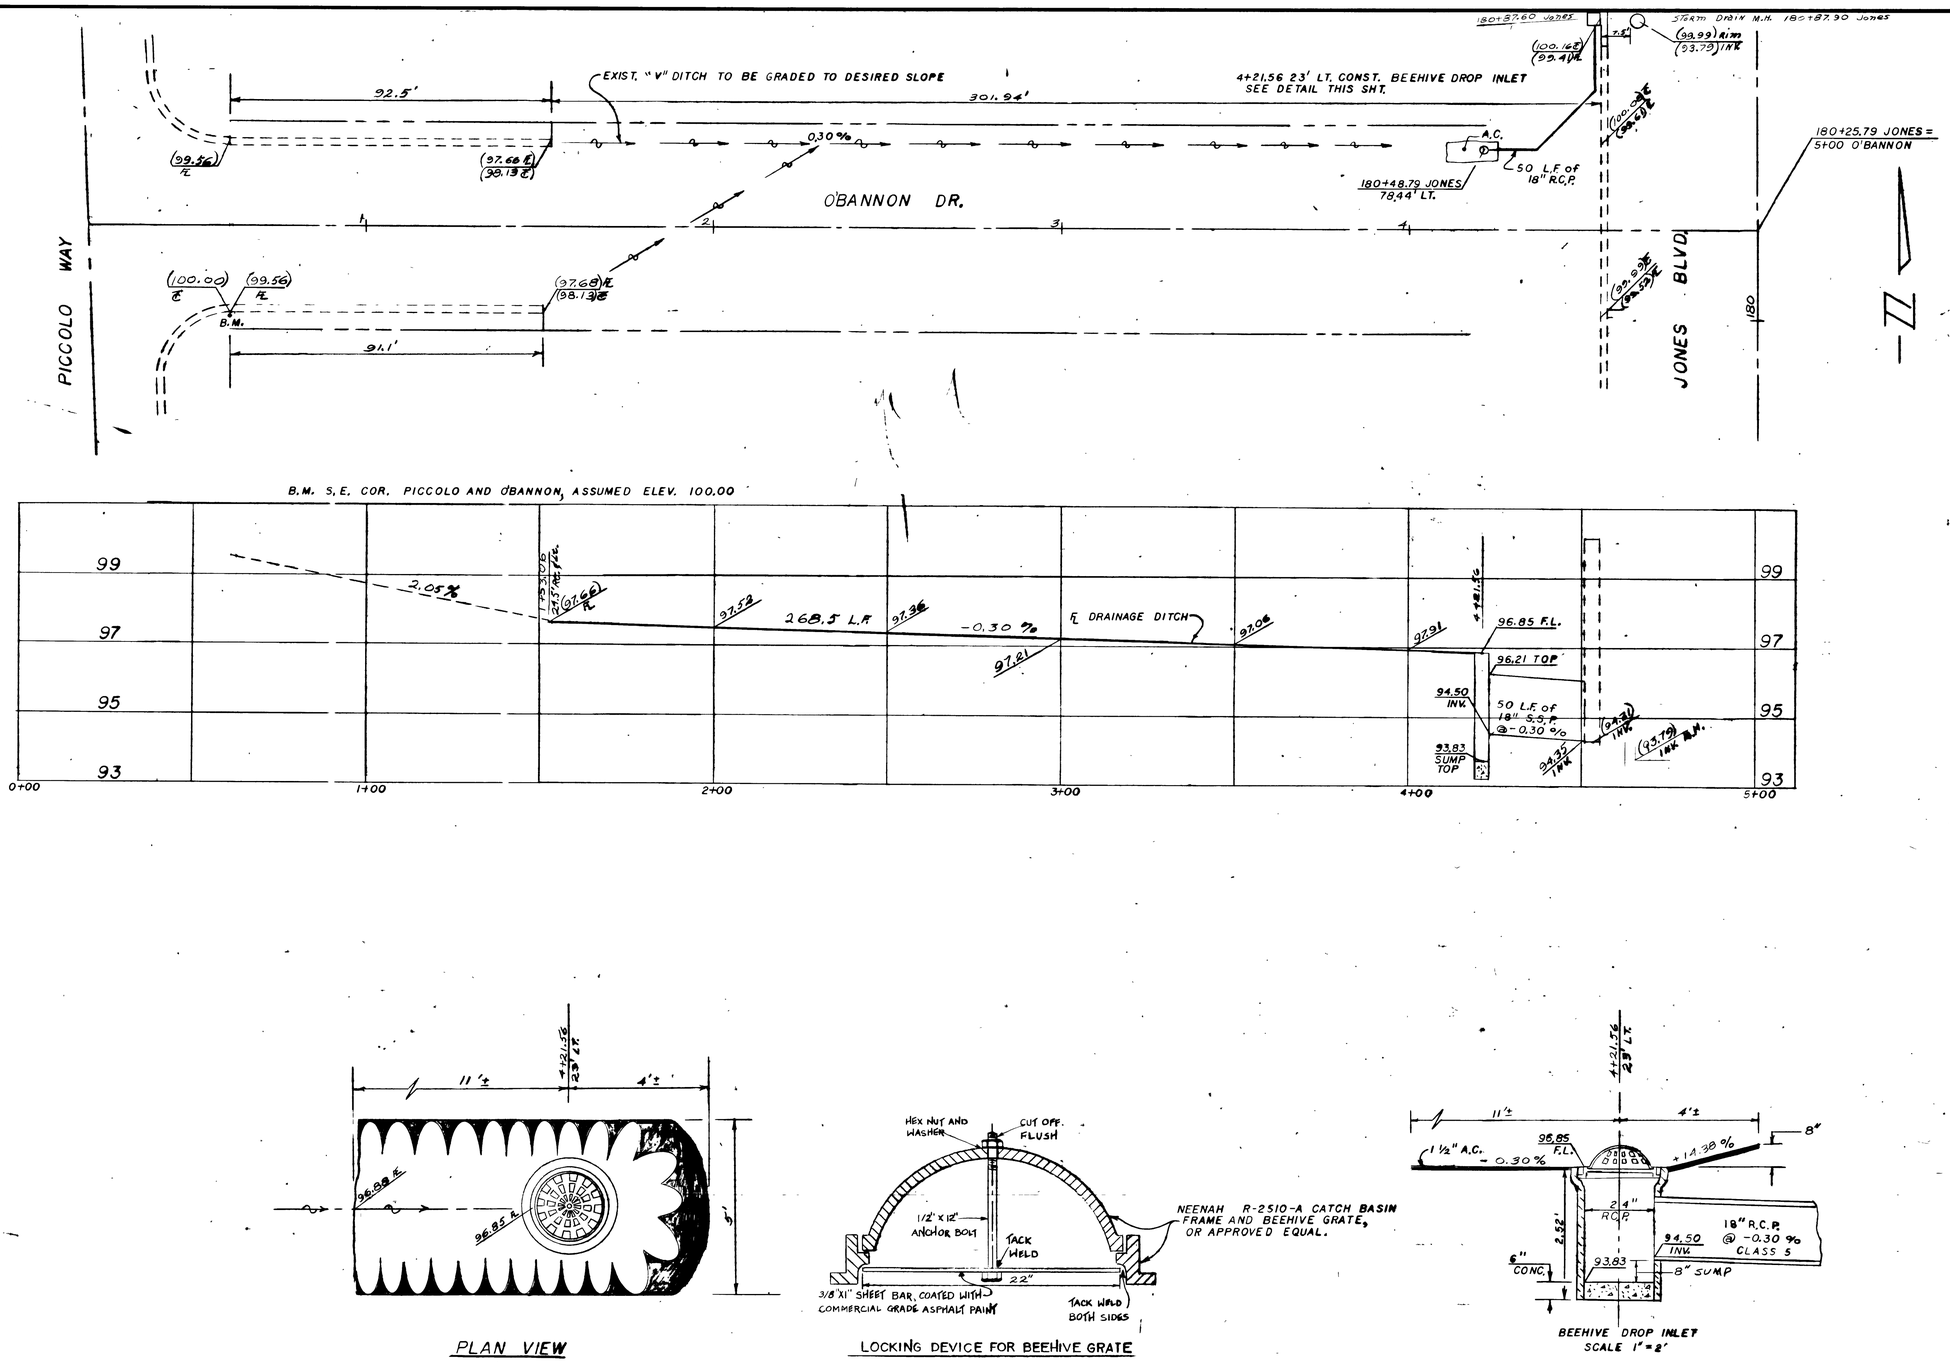

PLAN VIEW

LOCKING DEVICE FOR BEEHIVE GRATE

BEEHIVE DROP INLET
SCALE 1" = 2'

CITY ENGINEER — DATE 6-8-82

DIRECTOR OF PUBLIC SERVICES — DATE 6/8/82

JUN 22 1982

Revisions	Date

Scale (h) 1" = 20' | Scale (v) 1" = 2' | W.O. no. 2128
Fld. bk. no. | Date
Design by C. KREHNOVI | Drawn by P.S.
Approved by the Director of Public Services | Date

Department of Public Services — Engineering Design Division

BEEHIVE INLET

O'BANNON DR. AT JONES BLVD.

CITY OF LAS VEGAS — CLARK COUNTY, NEVADA

Drawing no. 327-177 1/1

2489

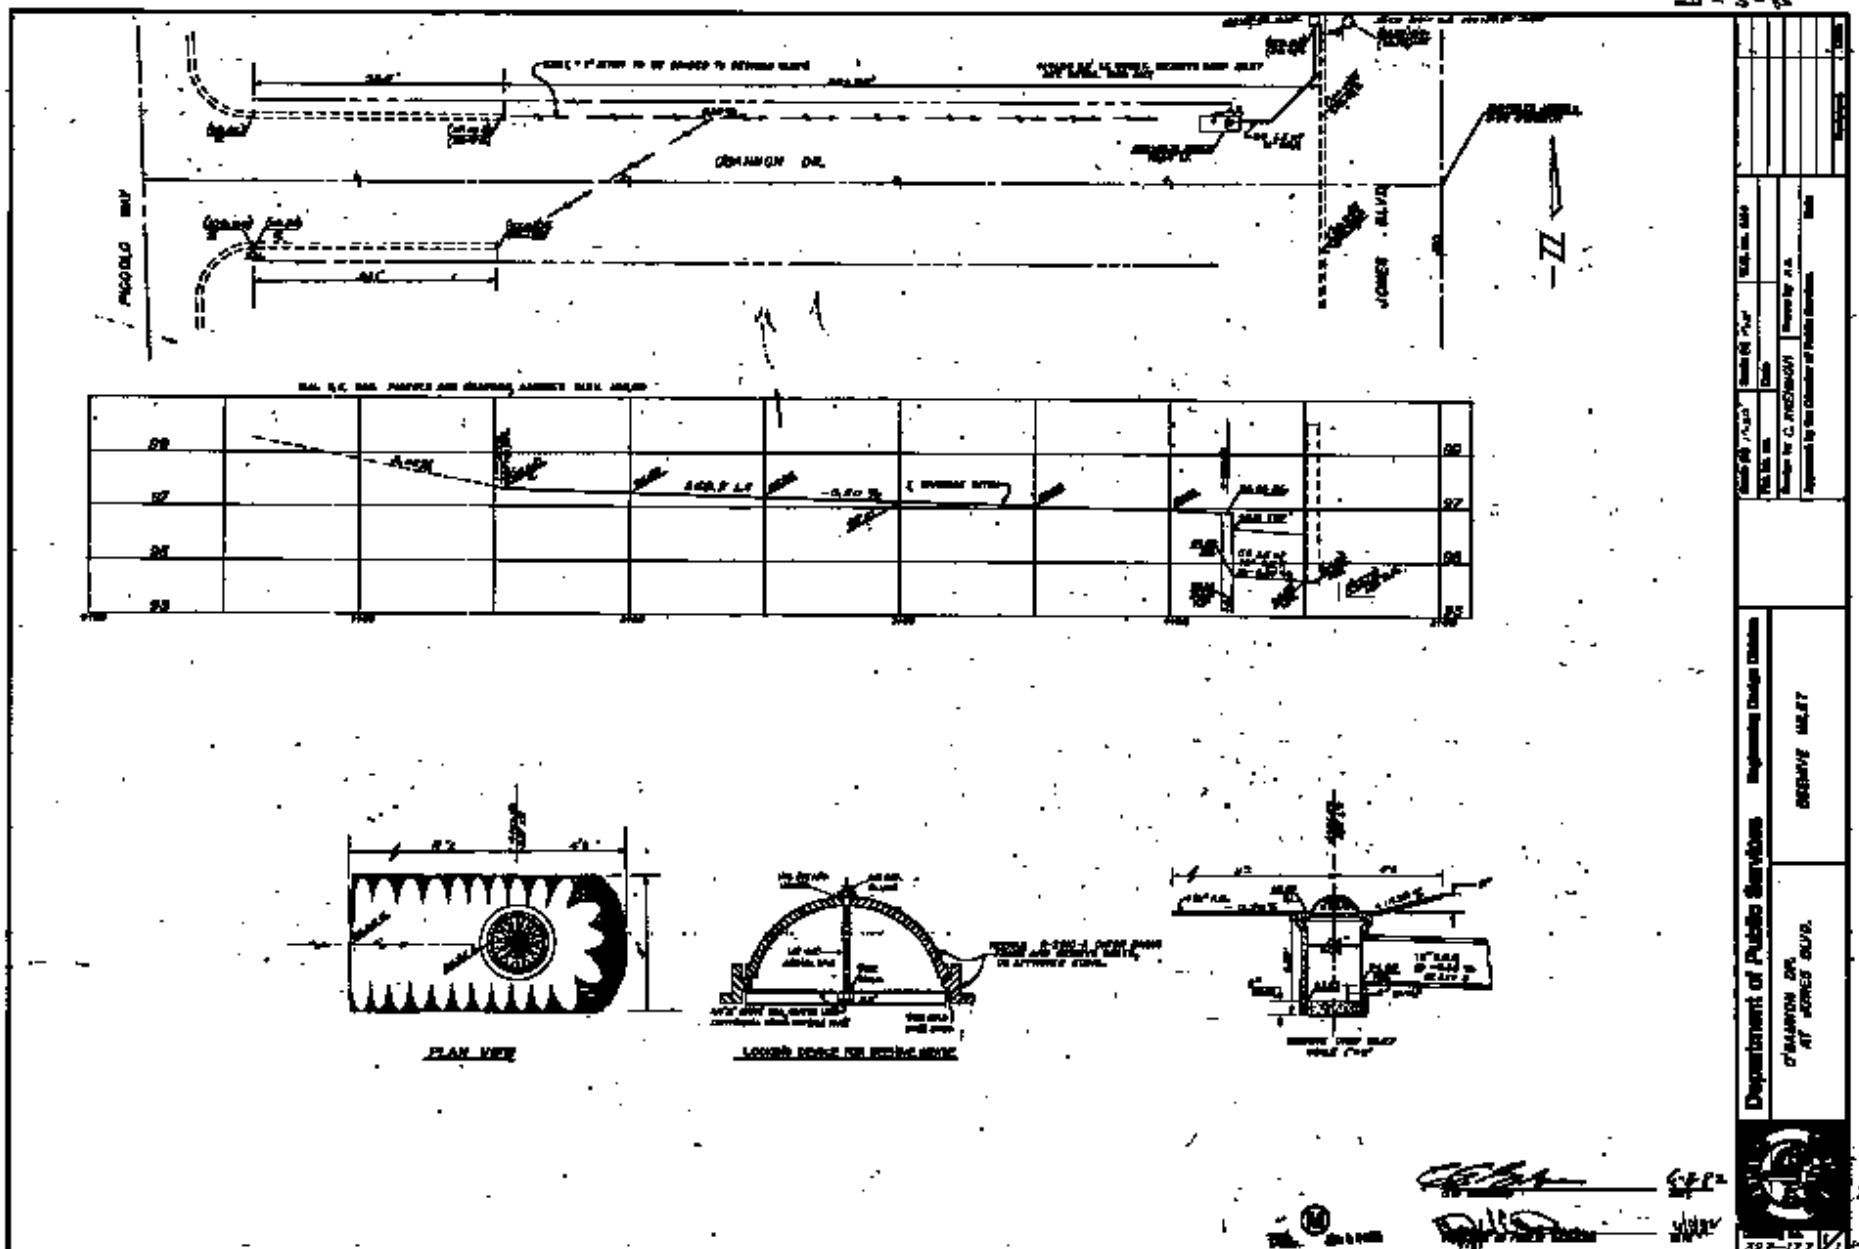
PLAN VIEW
Department of Public Services
Engineering Design Division
DESIGN INLET
O'BANNON DR.
AT FORCE BLVD.