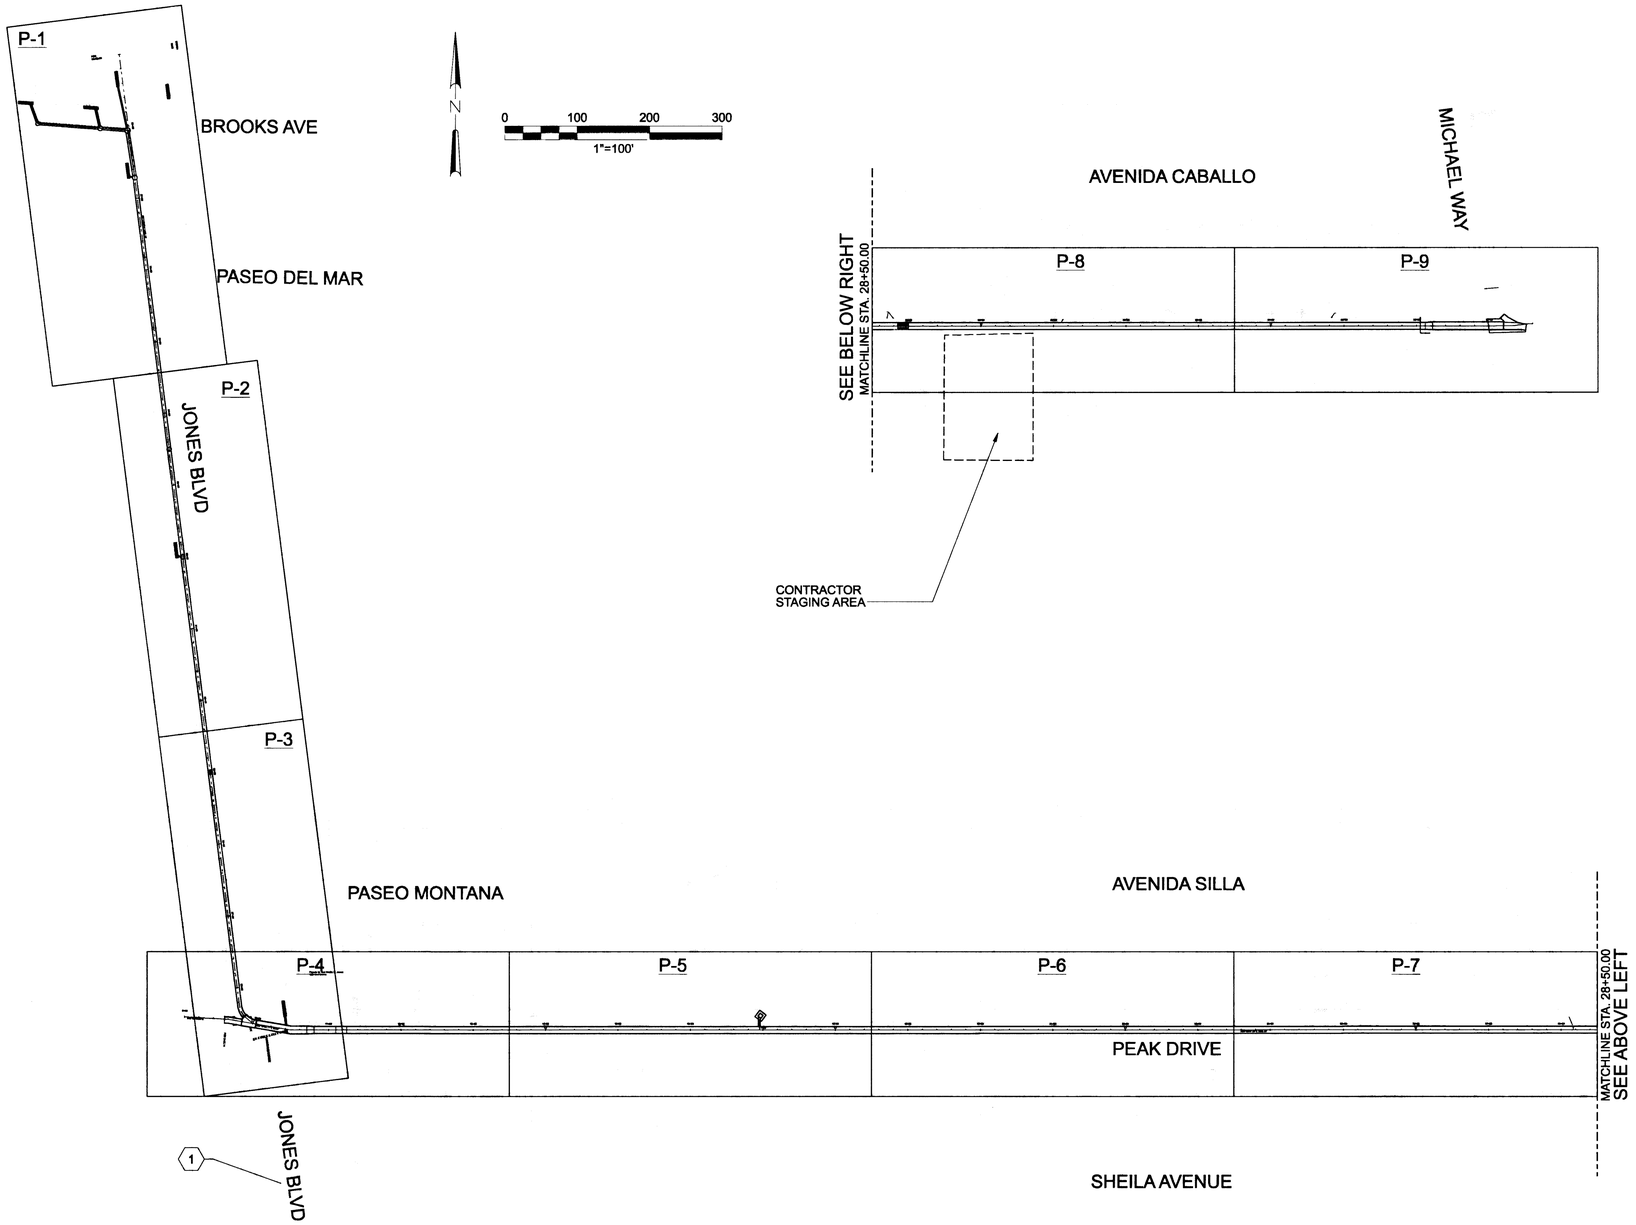

SEE SHEET G-4 FOR NOTES

NO.	DATE:	DESCRIPTION	APPD

REVISIONS

DEPARTMENT OF PUBLIC WORKS
ENGINEERING DESIGN SECTION

CITY OF LAS VEGAS NEVADA

CITY ENGINEER: JORGE A. CERVANTES, P.E., P.TOE
PROJECT MANAGER: JOE L. CHRISTENSEN, P.E.
DESIGNED BY: B. SANCHEZ
DRAWN BY: T. UY
CHECKED BY: G. THOMPSON
HORIZONTAL SCALE:
VERTICAL SCALE:
DATE: 17-OCTOBER-2006

TITLE: PEAK DRIVE STORM DRAIN
FROM JONES BLVD. TO MICHAEL WAY

SHEET: SHEET LAYOUT

PROFESSIONAL ENGINEER STATE OF NEVADA
GREGG V. THOMPSON
CIVIL
No. 17534
8-21-07 EXP 6-30-08

Sheet
G-3
03 of 33

DRAWING NO.
327-V271

105750

peak_gen03.dgn 15-AUG-2007 10:20:31