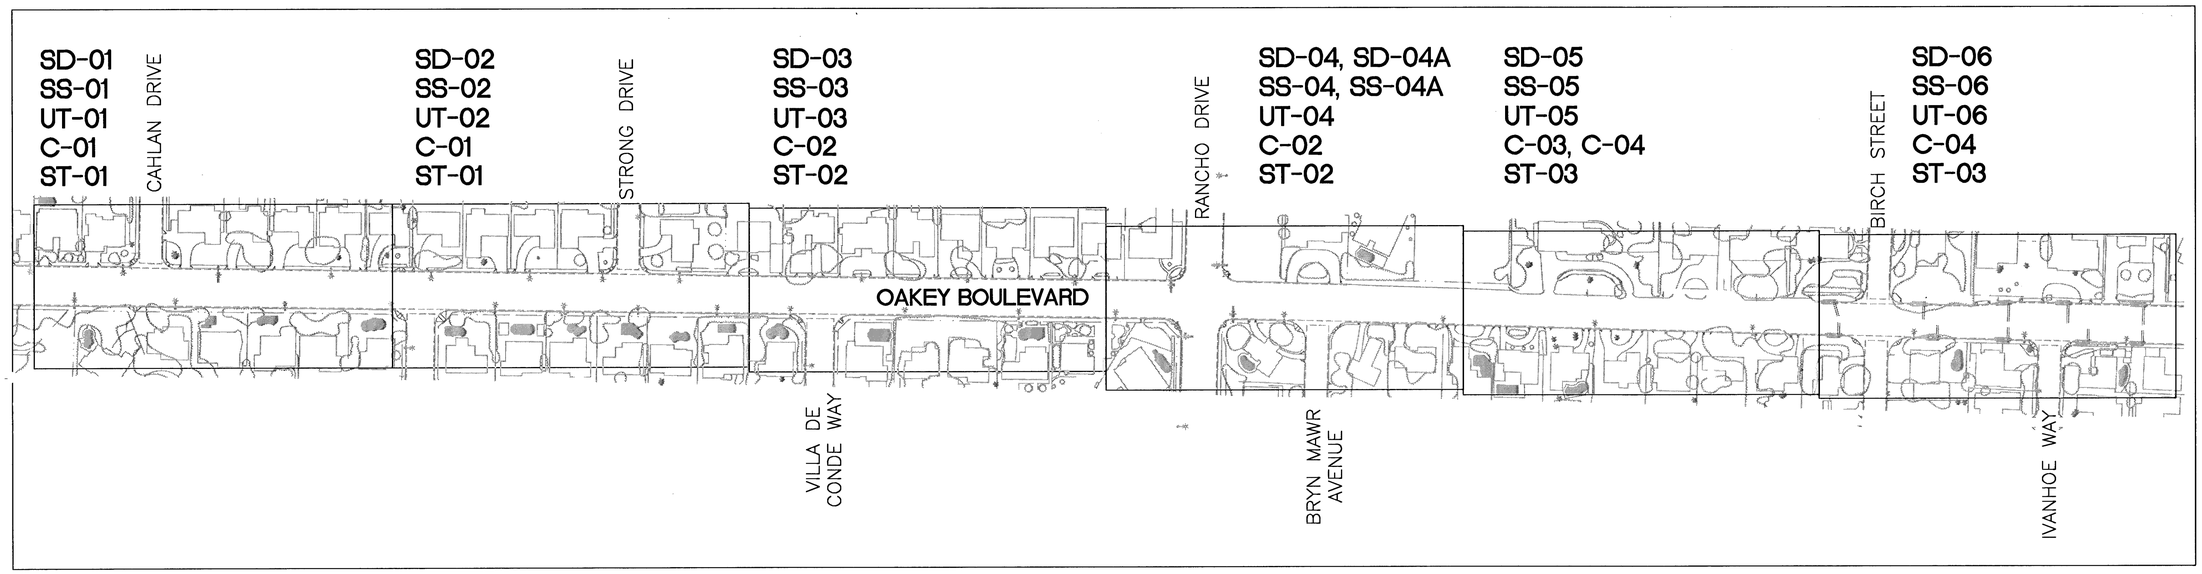

112890

C:\PWworking\PHX\ams29415\01g-002.dwg 06/19/08 1:54pm aganesan

NO.	DATE:	DESCRIPTION	APP'D

REVISIONS

DEPARTMENT OF PUBLIC WORKS
ENGINEERING DESIGN SECTION

CITY ENGINEER: JORGE CERVANTES, P.E., P.T.O.E
PROJECT MANAGER: ROSA CORTEZ, P.E.
DESIGNED BY: VP
DRAWN BY: MG
CHECKED BY: RH
HDR Engineering, Inc.
HORIZONTAL SCALE: N/A
VERTICAL SCALE: N/A
DATE: 06/19/2008

TITLE: OAKEY STORM DRAIN
BIRCH STREET TO CAHLAN DRIVE

SHEET: SHEET LOCATIONS

REGISTERED PROFESSIONAL ENGINEER, STATE OF NEVADA
THOMAS M. CRAIG
Exp. 12.31.08
CIVIL
No. 14516

Sheet
GN-01
2 of 56
DRAWING NO.
327V280