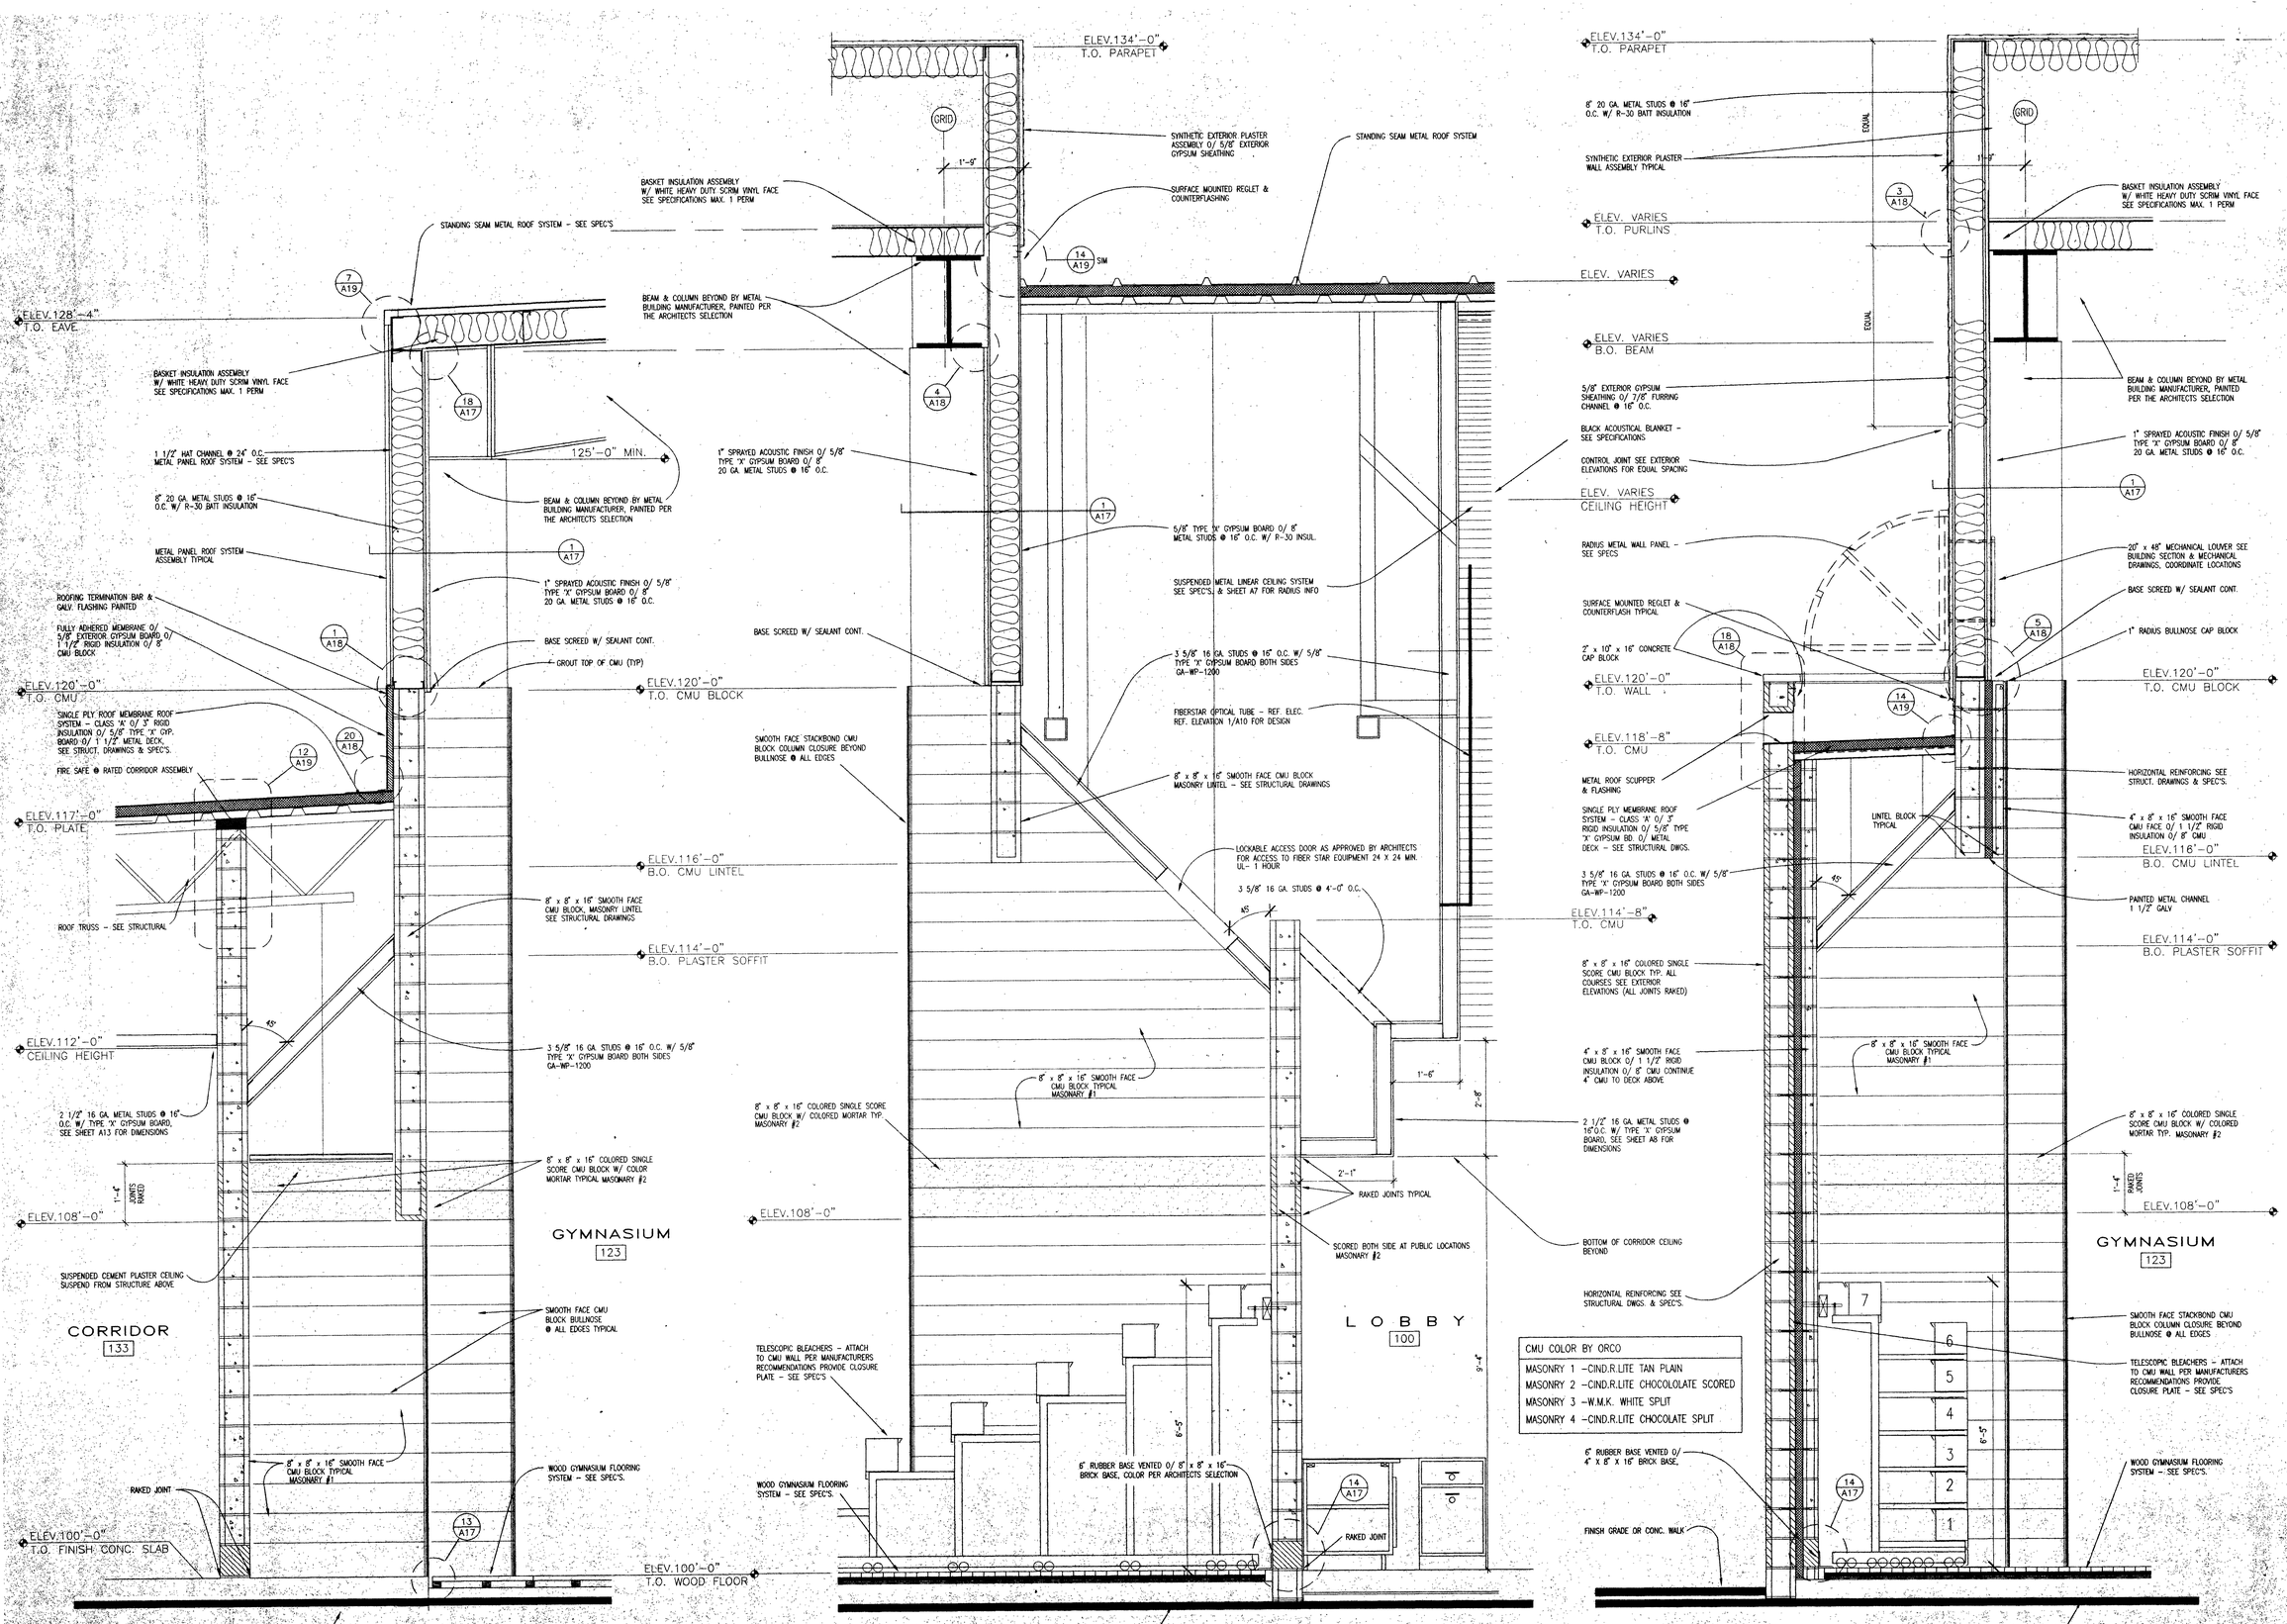

CMU COLOR BY ORCO
MASONRY 1 -CIND.R.LITE TAN PLAIN
MASONRY 2 -CIND.R.LITE CHOCOLOLATE SCORED
MASONRY 3 -W.M.K. WHITE SPLIT
MASONRY 4 -CIND.R.LITE CHOCOLATE SPLIT

57366

1/A13 WALL SECTION @ GYMNASIUM
SCALE : 3/4" = 1'-0"

2/A13 WALL SECTION @ GYMNASIUM
SCALE : 3/4" = 1'-0"

3/A13 WALL SECTION @ GYMNASIUM
SCALE : 3/4" = 1'-0"

671-48

Any use or reproduction of this document or the attached drawings, or the use of the design approach, ideas or concepts described in this document and the attached drawings, in whole or in part by any means whatsoever is strictly prohibited except by the selection of HSA Architects, Inc. as the Architect of Record for the Project, and with the specific written consent of HSA Architects, Inc., a Nevada Corporation.

COPYRIGHT 1997, HSA ARCHITECTS, INC.

REVISION	DESCRIPTION	DATE

WAYNE SCHREINER AIA
THOMAS M. SILVA AIA

1525 WEST OAKEY BLVD.
LAS VEGAS, NV 89102
(702) 384-0077
FAX (702) 383-0057

HSA ARCHITECTS

Sheet Title: WALL SECTIONS

Job Title: CITY OF LAS VEGAS DEPARTMENT OF PARKS AND LEISURE ACTIVITIES
THE ARBORS COMMUNITY CENTER @SUMMERLIN

Verify all Dimensions and Conditions at the Site

Job: 961001

Date: 20 FEB 1998

Drawn By: CRL

Check: WPS

Sheet: A13