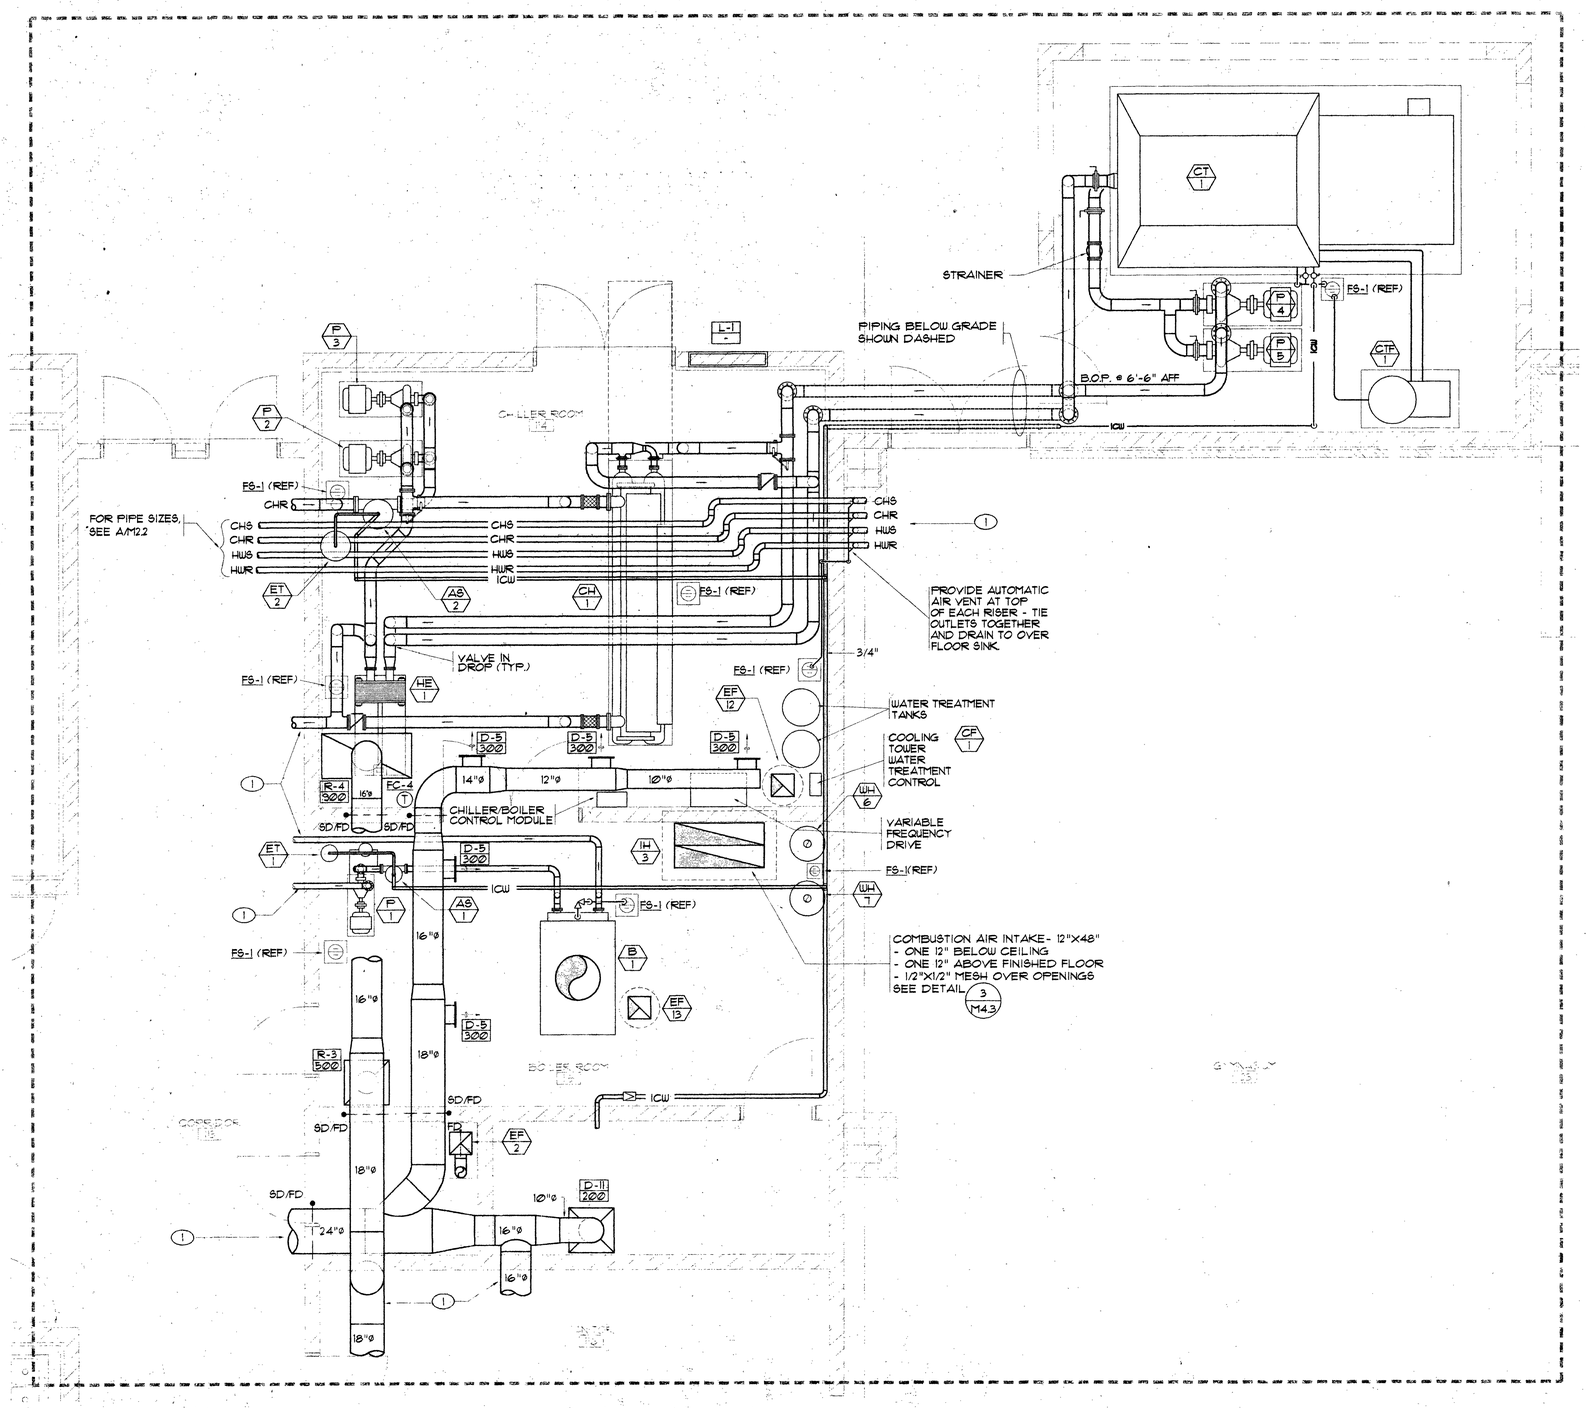

SHEET NOTES

1. SEE M2.2 FOR CONTINUATION.

A/M3.1 ENLARGED MECHANICAL ROOM PLAN
SCALE: 3/8"=1'-0"

REVISION	DESCRIPTION	DATE	REV. BY

WAYNE SCHREINER AIA
THOMAS M. SILVA AIA

1525 WEST OAKEY BLVD
LAS VEGAS, NV 89102
(702) 383-0077
FAX 383-0057
HSA ARCHITECTS

Sheet Title: ENLARGED MECHANICAL FLOOR PLAN

Job Title: CITY OF LAS VEGAS DEPARTMENT OF PARK AND LEISURE ACTIVITIES
THE ARBORS COMMUNITY CENTER @ SUMMERLIN

Verify all Dimensions and Conditions at the Site

Any use or reproduction of this document or the attached drawings, or the use of the design contained herein or attached drawings for any purpose other than the specified project, without the written consent of HSA Architects, Inc. is the property of the Architect of Record for the Project, and is protected under copyright laws of the United States of America. Copyright: 1991, HSA ARCHITECTS, INC.

DUNHAM ASSOCIATES
CONSULTING ENGINEERS
MECHANICAL
ELECTRICAL
3024 Kigel Avenue
Las Vegas, NV 89102
Ph. (702) 222-9677
Fax. (702) 222-9920

97086

Job	961001
Date	2-20-98
Drawn By	DGD
Check	KJK
Sheet	M3.1
	671-48
Of	5 of 10

57389