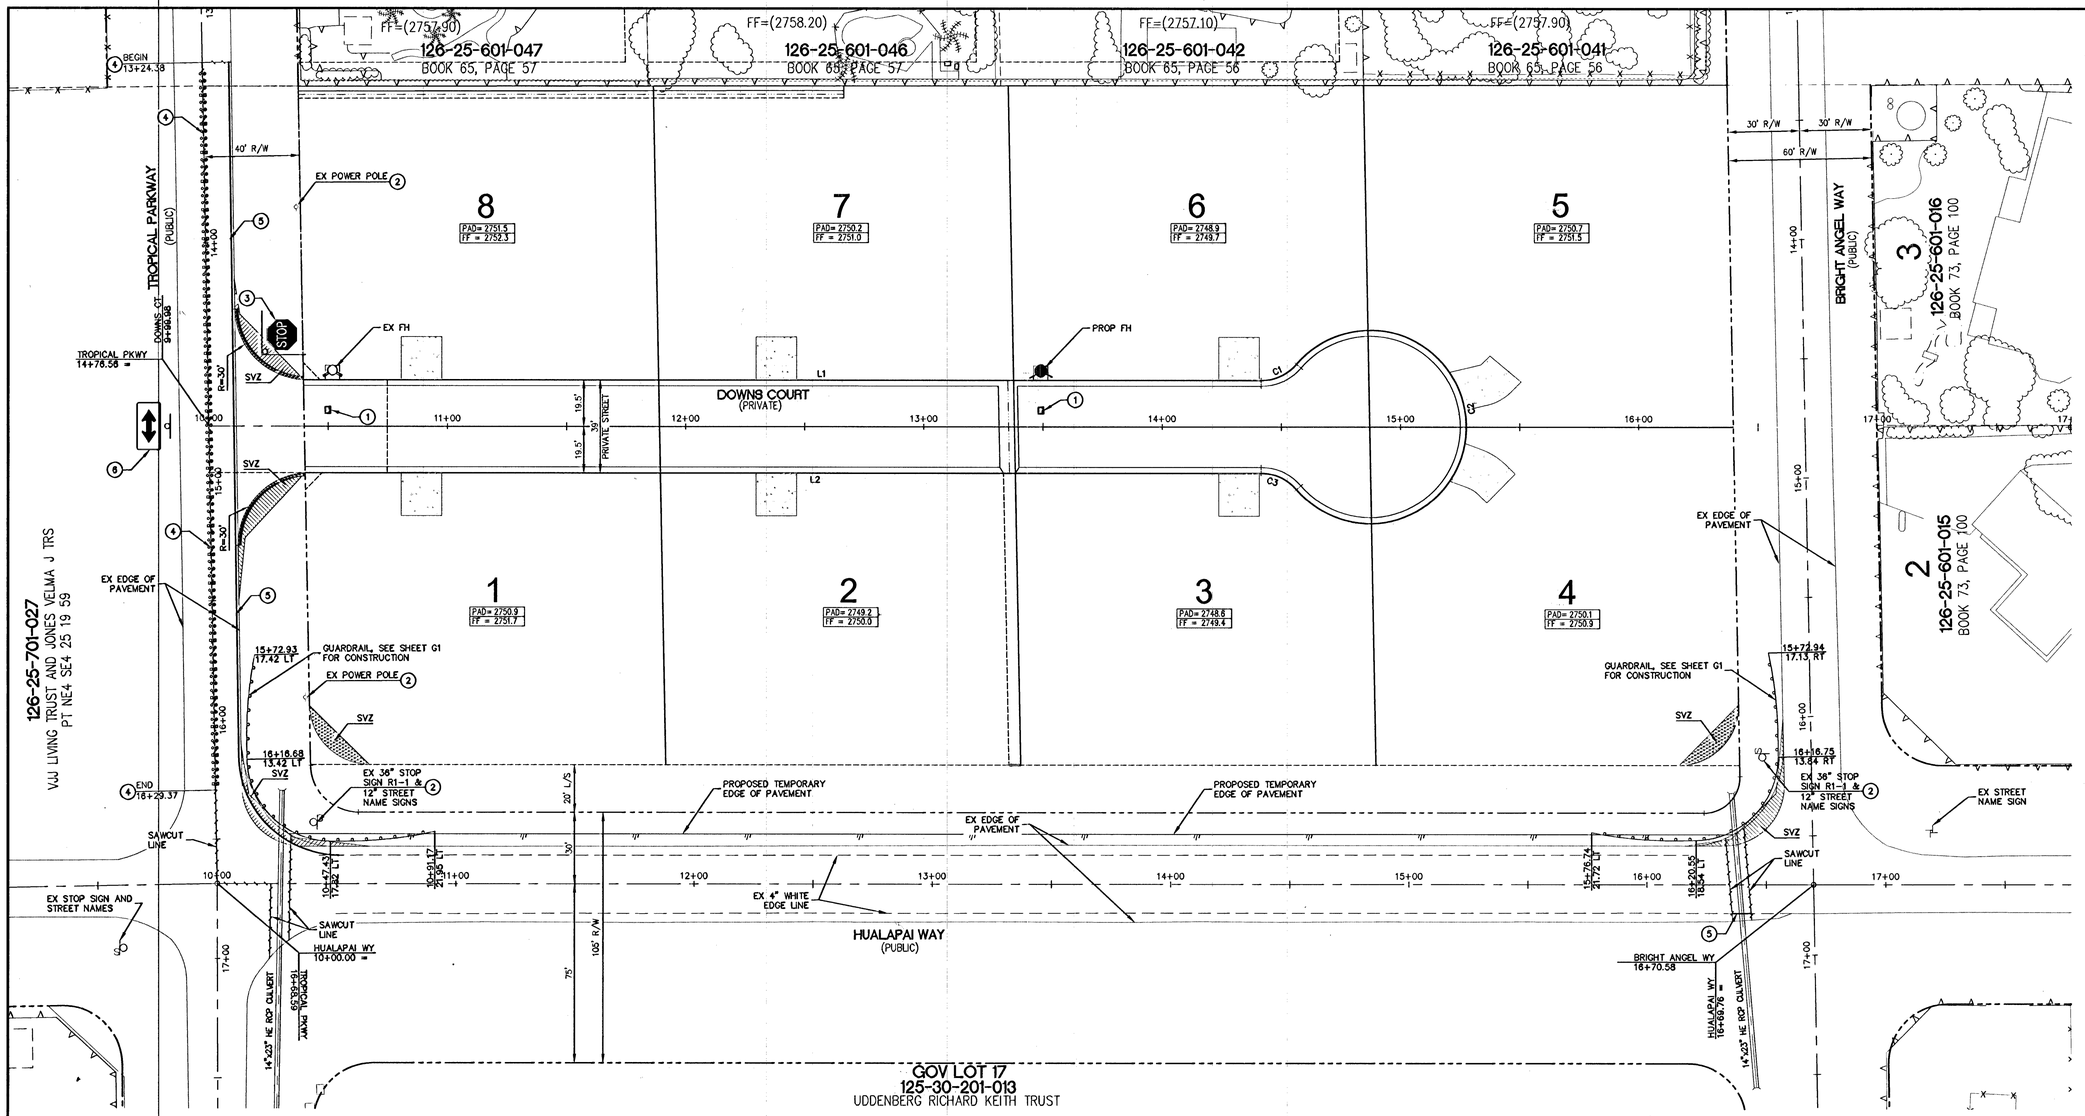

CONSTRUCTION NOTES

TRAFFIC

1. INSTALL BLUE COLORED REFLECTIVE RAISED PAVEMENT MARKERS.
2. PROTECT IN PLACE.
3. INSTALL 36" STOP SIGN R1-1 WITH (2) 12" STREET NAME SIGN D-3'S.
4. INSTALL TYPE 1 CENTERLINE (RPM) PER USD NO. 244.
5. INSTALL 4" WHITE EDGE LINE.
6. INSTALL W1-7 SIGN.

NOTE: SEE SHEET C2 FOR ABBREVIATIONS AND QUANTITIES

NOTE:

BLOCK WALL AND WROUGHT IRON FENCE IN SVZ (SIGHT VISIBILITY ZONE) ARE OF MAXIMUM 2.0' HEIGHT.

FIRE DEPARTMENT NOTES

1. ALL WORK SHALL BE DONE IN STRICT ACCORDANCE WITH THE 2009 CLARK COUNTY FIRE CODE, AND THE 2002 EDITION OF NATIONAL FIRE PROTECTION ASSOCIATION PAMPHLET #24
2. ON ANY BUILDING CONSTRUCTION, ACCESSIBLE FIRE HYDRANTS SHALL BE INSTALLED BEFORE COMBUSTIBLE MATERIALS ARE DELIVERED TO THE SITE AND CONSTRUCTION COMMENCES. SAID FIRE HYDRANTS SHALL BE IN GOOD WORKING ORDER WITH THE REQUIRED WATER SUPPLY.
3. IF DURING CONSTRUCTION IT BECOMES NECESSARY TO CLOSE ANY CONTROL VALVE OR PLACE A HYDRANT OUT OF SERVICE, THE CLARK COUNTY FIRE DEPARTMENT MUST BE CONTACTED.
4. PAINTING OF CURBS AND/OR STRIPING OF ASPHALT AREAS AND PROTECTION OF HYDRANTS FROM PHYSICAL INJURY SHALL BE PER THE FIRE HYDRANT INSTALLATION SPECIFICATIONS OF THE FIRE PREVENTION BUREAU.
5. NO FIRE HYDRANT SHALL BE LOCATED WITHIN 25 FEET OF ANY STRUCTURE, OR 5 FEET OF A DRIVEWAY, POWER POLE, LIGHT STANDARD, OR ANY OTHER OBSTRUCTION. FOR WALL, FENCE AND PLANTER LOCATIONS, A PERIMETER AROUND THE HYDRANT MEASURING A MINIMUM OF 3 FEET FROM ITS EXTERIOR SHALL BE MAINTAINED CLEAR OF ALL OBSTRUCTION AT ALL TIMES.
6. AT ALL TIMES DURING CONSTRUCTION SUITABLE EMERGENCY VEHICLE ACCESS ROAD MUST BE MAINTAINED. ROADWAYS MUST BE SMOOTH, COMPACTED AND CAPABLE OF SUPPORTING THE IMPOSED LOADS OF ALL EMERGENCY VEHICLES.
7. PRIOR TO ACCEPTANCE OF ANY FIRE SERVICE MAIN, A SATISFACTORY HYDROSTATIC TEST WITH PIPING JOINTS UNCOVERED MUST BE CONDUCTED. APPROVED PLANS AND A CONTRACTOR'S MATERIALS AND TEST CERTIFICATE MUST BE PROVIDED AT TIME OF INSPECTION.
8. BLUE REFLECTIVE MARKERS MUST BE INSTALLED BEFORE FINAL HYDRANT ACCEPTANCE CAN BE ATTAINED [2005 CLARK COUNTY FIRE CODE, SEC. 901.4.3].
9. APPROVED FIRE HYDRANTS FOR THIS PROJECT ARE:
   A. KENNEDY – GUARDIAN MODELS K81A AND K81D
   B. MUELLER – SUPER CENTURION 250 MODEL A-423
   C. CLOW – MEDALLION MODEL F-2548LVD
   D. TROY VALVE – PATRIOT MODEL PTB100N NEVADA HYDRANT

LINE TABLE		
LINE	LENGTH	BEARING
L1	401.83'	N0° 10' 10.91"E
L2	401.10'	N0° 10' 10.91"E

CURVE TABLE			
CURVE	RADIUS	LENGTH	DELTA
C1	19.50'	16.83'	049°27'30"
C2	40.50'	197.15'	278°55'00"
C3	19.50'	16.83'	049°27'30"

SIGN LEGEND

PROPOSED

STOP R1-1 | W1-7

EXISTING

STOP (R1-1)

CLARK COUNTY DEPARTMENT OF PUBLIC WORKS
ACCEPTED

BY _____

ACCEPTANCE OF THESE PLANS SHALL NOT BE CONSTRUED TO BE A PERMIT FOR OR AN APPROVAL OF ANY VIOLATION OF STATE, COUNTY, OR FEDERAL SPECIFICATIONS OR THE MANUAL OF UNIFORM TRAFFIC CONTROL DEVICES

Call before you Dig
Avoid cutting underground utility lines. It's costly.
Call 811
OR
1-800-227-2600
AND
CLARK COUNTY TRAFFIC OPERATIONS
1-702-455-7544

AVOID HITTING OVERHEAD POWER LINES. IT'S COSTLY!
CALL BEFORE YOU DO OVERHEAD
1-702-227-2929

FAST
Call before you UnderGround.
1-702-432-5300
FREEWAY AND ARTERIAL SYSTEM OF TRANSPORTATION

HH 53524

G.C. WALLACE COMPANIES
ENGINEERS | PLANNERS | SURVEYORS
1555 S. RAINBOW BOULEVARD · LAS VEGAS, NV 89146
T: 702.804.3000 · F: 702.804.3299 · GCWALLACE.COM
LAS VEGAS

F:\Projects\7XX\764-A107-001\DWG\Production\A107GT1.dwg
Hoa Nguyen

PROJECT NO. 764-A107
DESIGN: HN
DRAWN: HN
CHECK: WTP
PLOT DATE: 08-21-14
PLOT TIME: 16:12:09

REV	DATE	DESCRIPTION	DATE	AGEN APP	DATE	GOV APP	DATE

PULTE HOMES

PALMETTO

TRAFFIC PLAN

DRAWING 307VJ092 T1

9 OF 9 SHTS