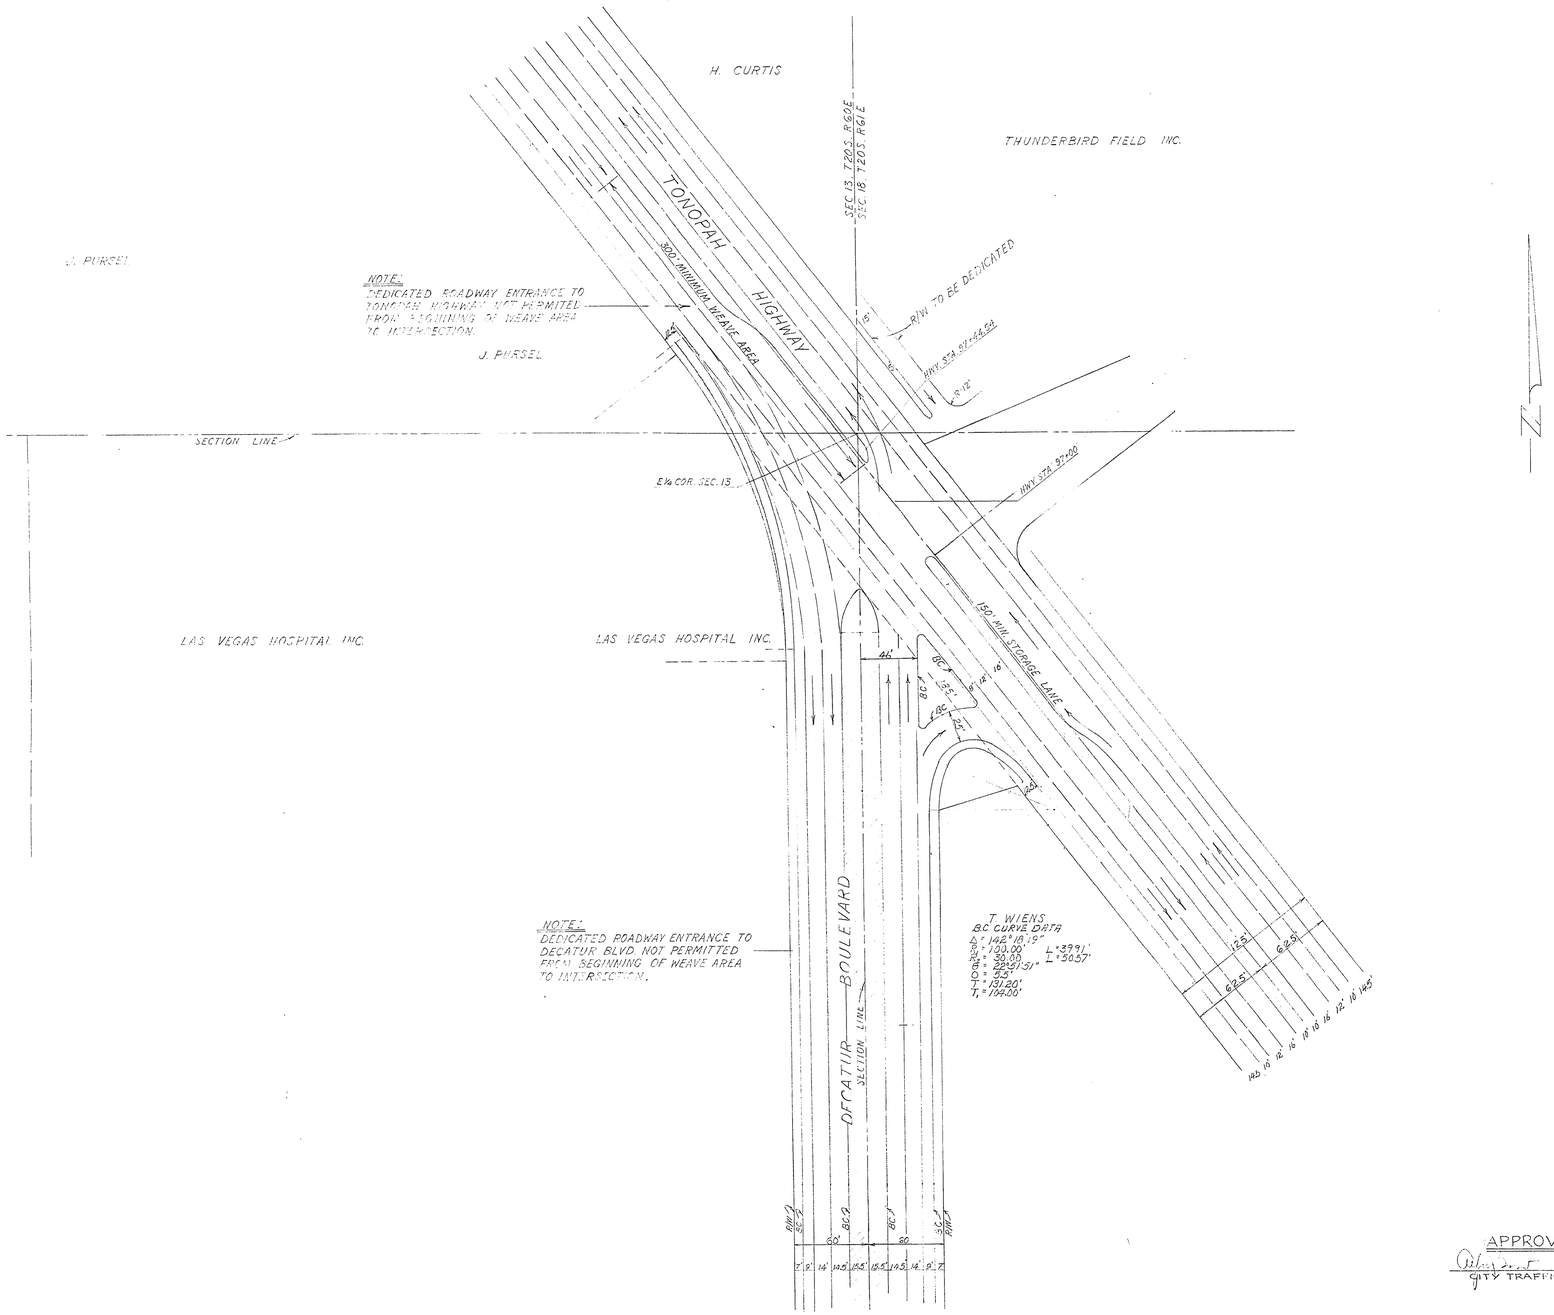

APPROVED
12-5-66
CITY TRAFFIC ENGINEER

CITY OF LAS VEGAS NEVADA ENGINEERING DEPT.		
INTERSECTION STUDY DECATUR BLVD. & TONOPAH HIGHWAY		
	DATE	SC. (H) 1"=50
DES. JAUBERT	12-2-66	SC. (V)
DR. JENNINGS	3-18-64	F. BK. NO.
CKD.		P.J. O. NO.
APPROVED BY CITY ENGR.		DRAWING NO. 113-121-A

DIETERICH-POST CLEARPRINT 1000H