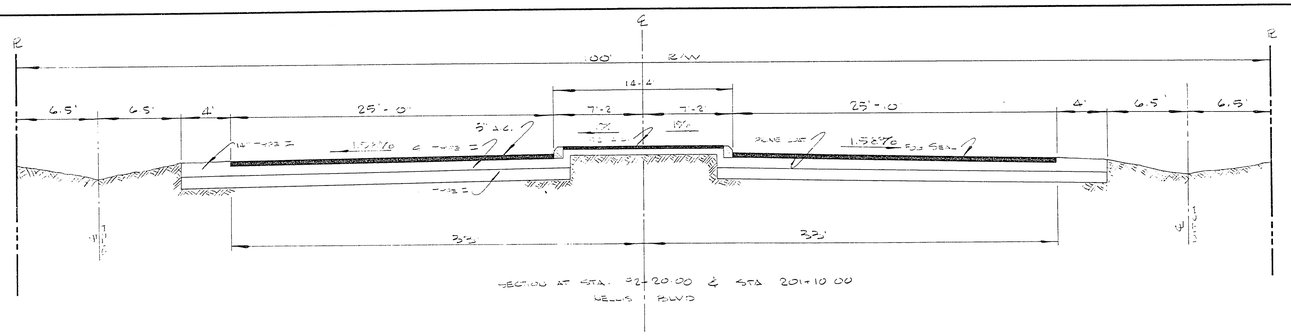

SECTION AT STA. 214+20.00 & STA 201+10.00
WELLS BLVD

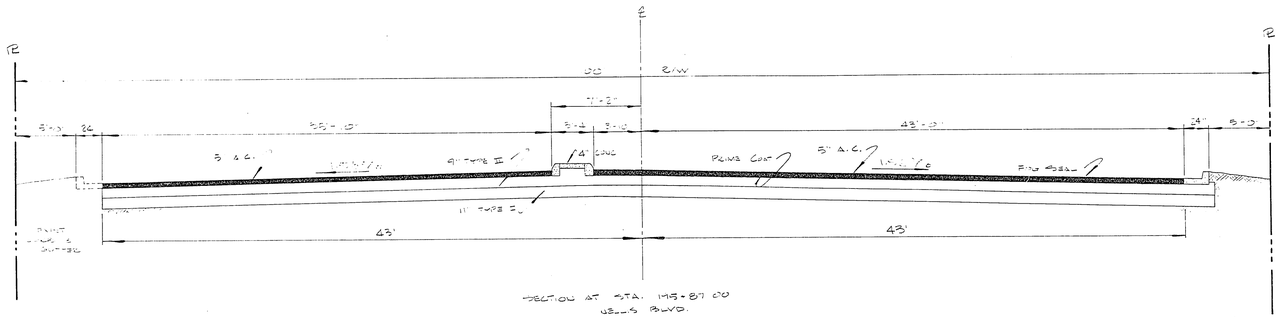

SECTION AT STA. 195+87.00
WELLS BLVD.

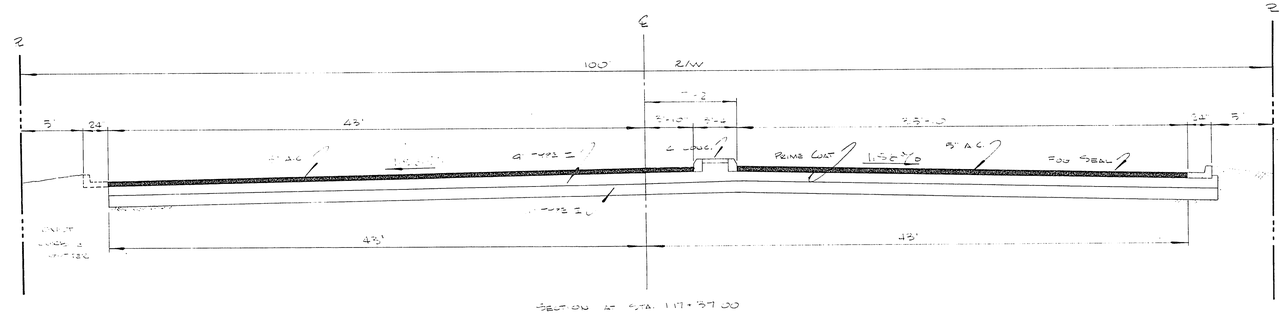

SECTION AT STA. 177+37.00
DELP. BLVD.

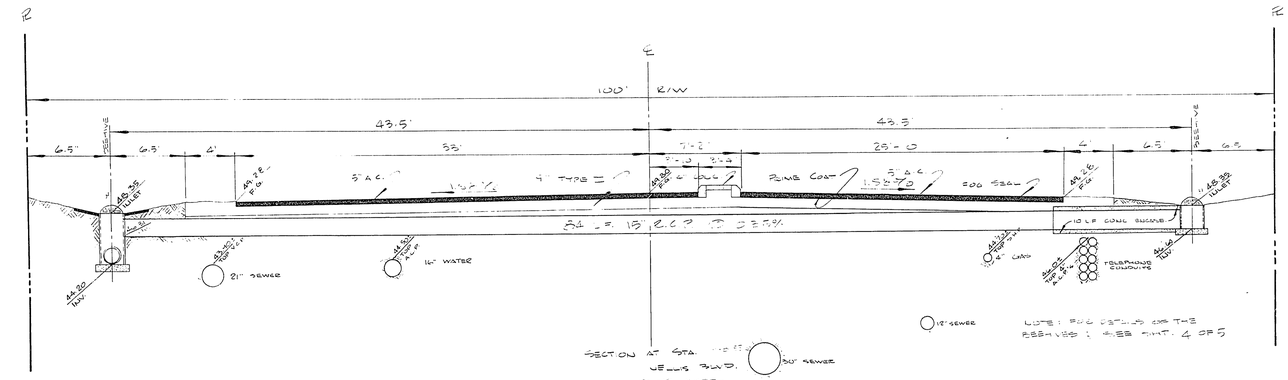

SECTION AT STA. [illegible]
WELLS BLVD.
[illegible] LOOP NORTH

CONSTRUCTION PLANS

REV. NO.	DATE	DESCRIPTION	APPROVED

CLARK COUNTY, NEVADA
ENGINEERING DIVISION

NELLIS BLVD. AND STEWART AVE. INTERSECTION
STREET SECTIONS

PROJECT NO. [illegible]	FLD. BK. 464	DATES	SCALE HORIZ. 1"=5' VERT. same
DRAWN BY MDV & JH		MAR. 1977	DRAWING NO. L-886
DESIGNED BY T.C. & S.T.		same 1977	
CHECKED BY			SHT. 5 OF 6
APPROVED BY COUNTY ENGINEER			

113-163