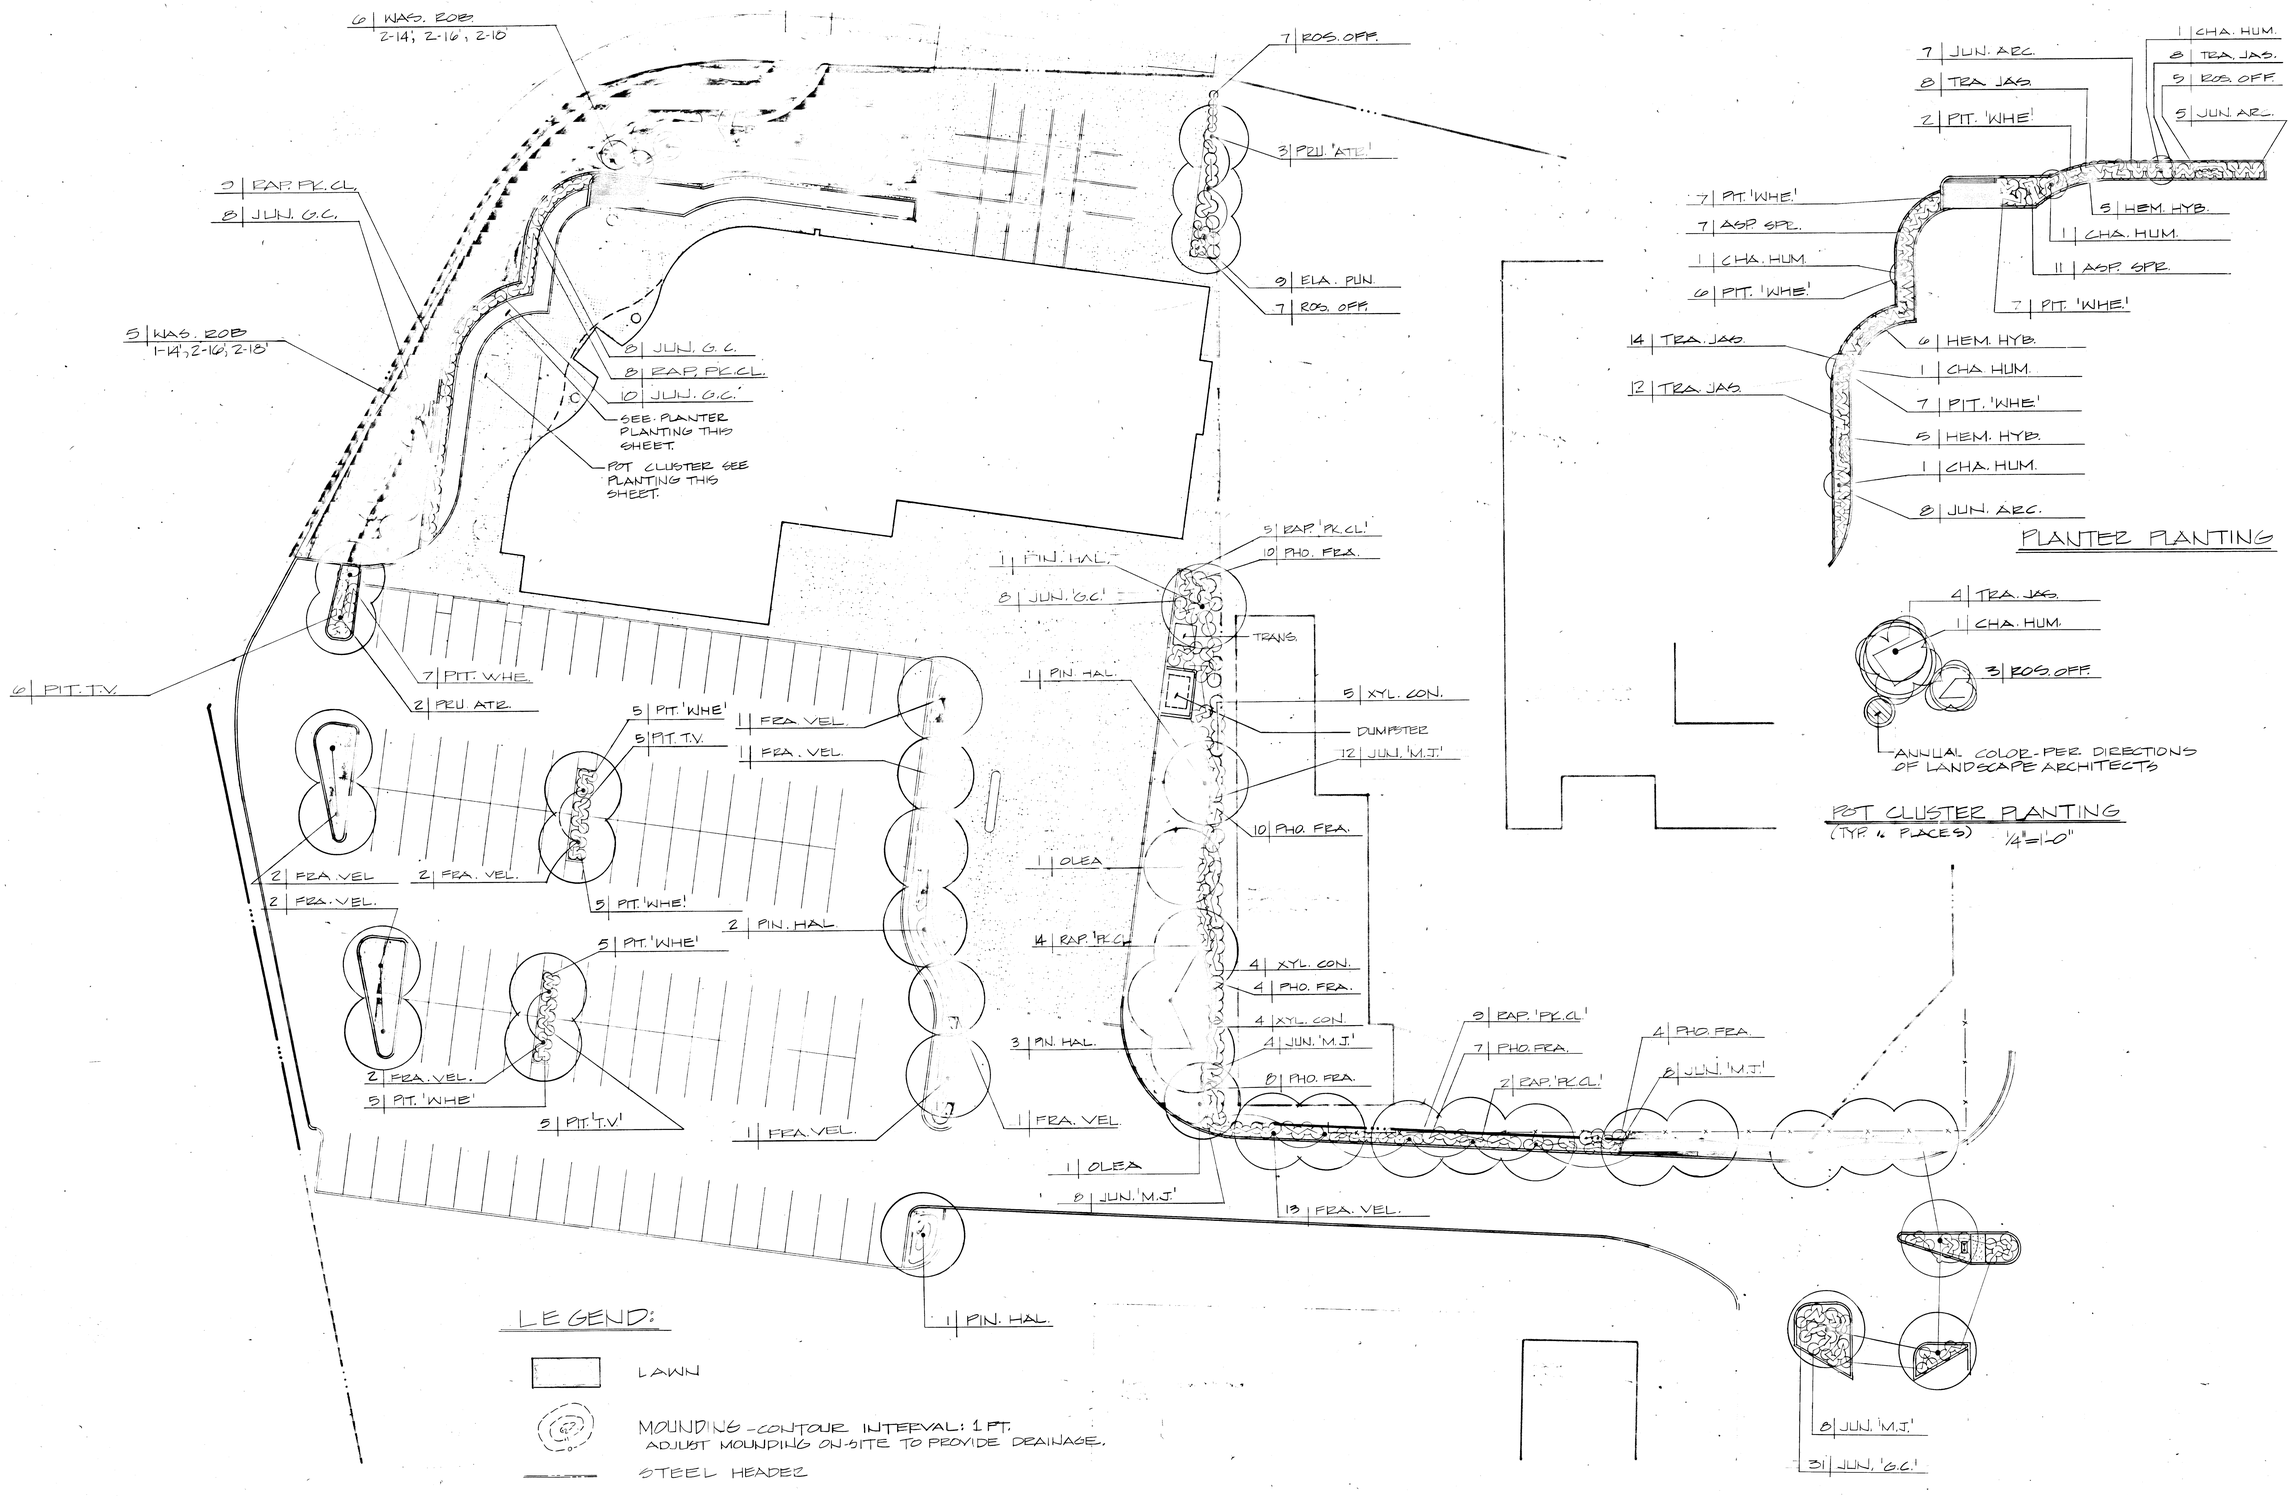

NOTES:

1. COLOR ALLOWANCE: $1500.00
2. ALL COLOR TO BE IN QUART SIZE CONTAINERS.
3. VERIFY COLOR TYPE WITH LANDSCAPE ARCHITECT.
4. EXISTING TREES - TREES IDENTIFIED ON-SITE, (BY MR. DICK YOUNG, CITY OF LAS VEGAS, GENERAL PARK FOREMAN, PARK & OPEN SPACES), TO BE SAVED AND TRANSPLANTED TO A LOCATION (ED FOUNTAIN PARK) PER THE DIRECTIONS OF MR. DICK YOUNG. REFER TO SHEET C-2

REV. DATE: 11-5-82
REVISION: REV. ISLAND PLANTERS IN PARKING AREA DUE TO HIGHWAY RIGHT-OF-WAY / ADDED TRANSFORMER & DUMPSTER / REV. BONANZA RD. ENTRY PLANTERS

REV. DATE: 1-27-84
REVISED FRONT - DELETED DRIVE. ADDED LAWN

JOB I.D. 8705A DATE: 10-13-82

10-26-82

JOHN A. FITZPATRICK & ASSOCIATES
LANDSCAPE ARCHITECTS
MICHAEL E. STEIDING - LANDSCAPE ARCHITECT - ASSOCIATE
7227 BROADWAY
LEMON GROVE, CALIF. 92045
714 466-5320
575 ROYAL CREST CIR. S. #14
LAS VEGAS, NEV. 89109
702 735-5868

4477

PLANTING PLAN
CENTRAL FIRE STATION

4812-1
2-14-84

C-2

Dwg. # 630-74