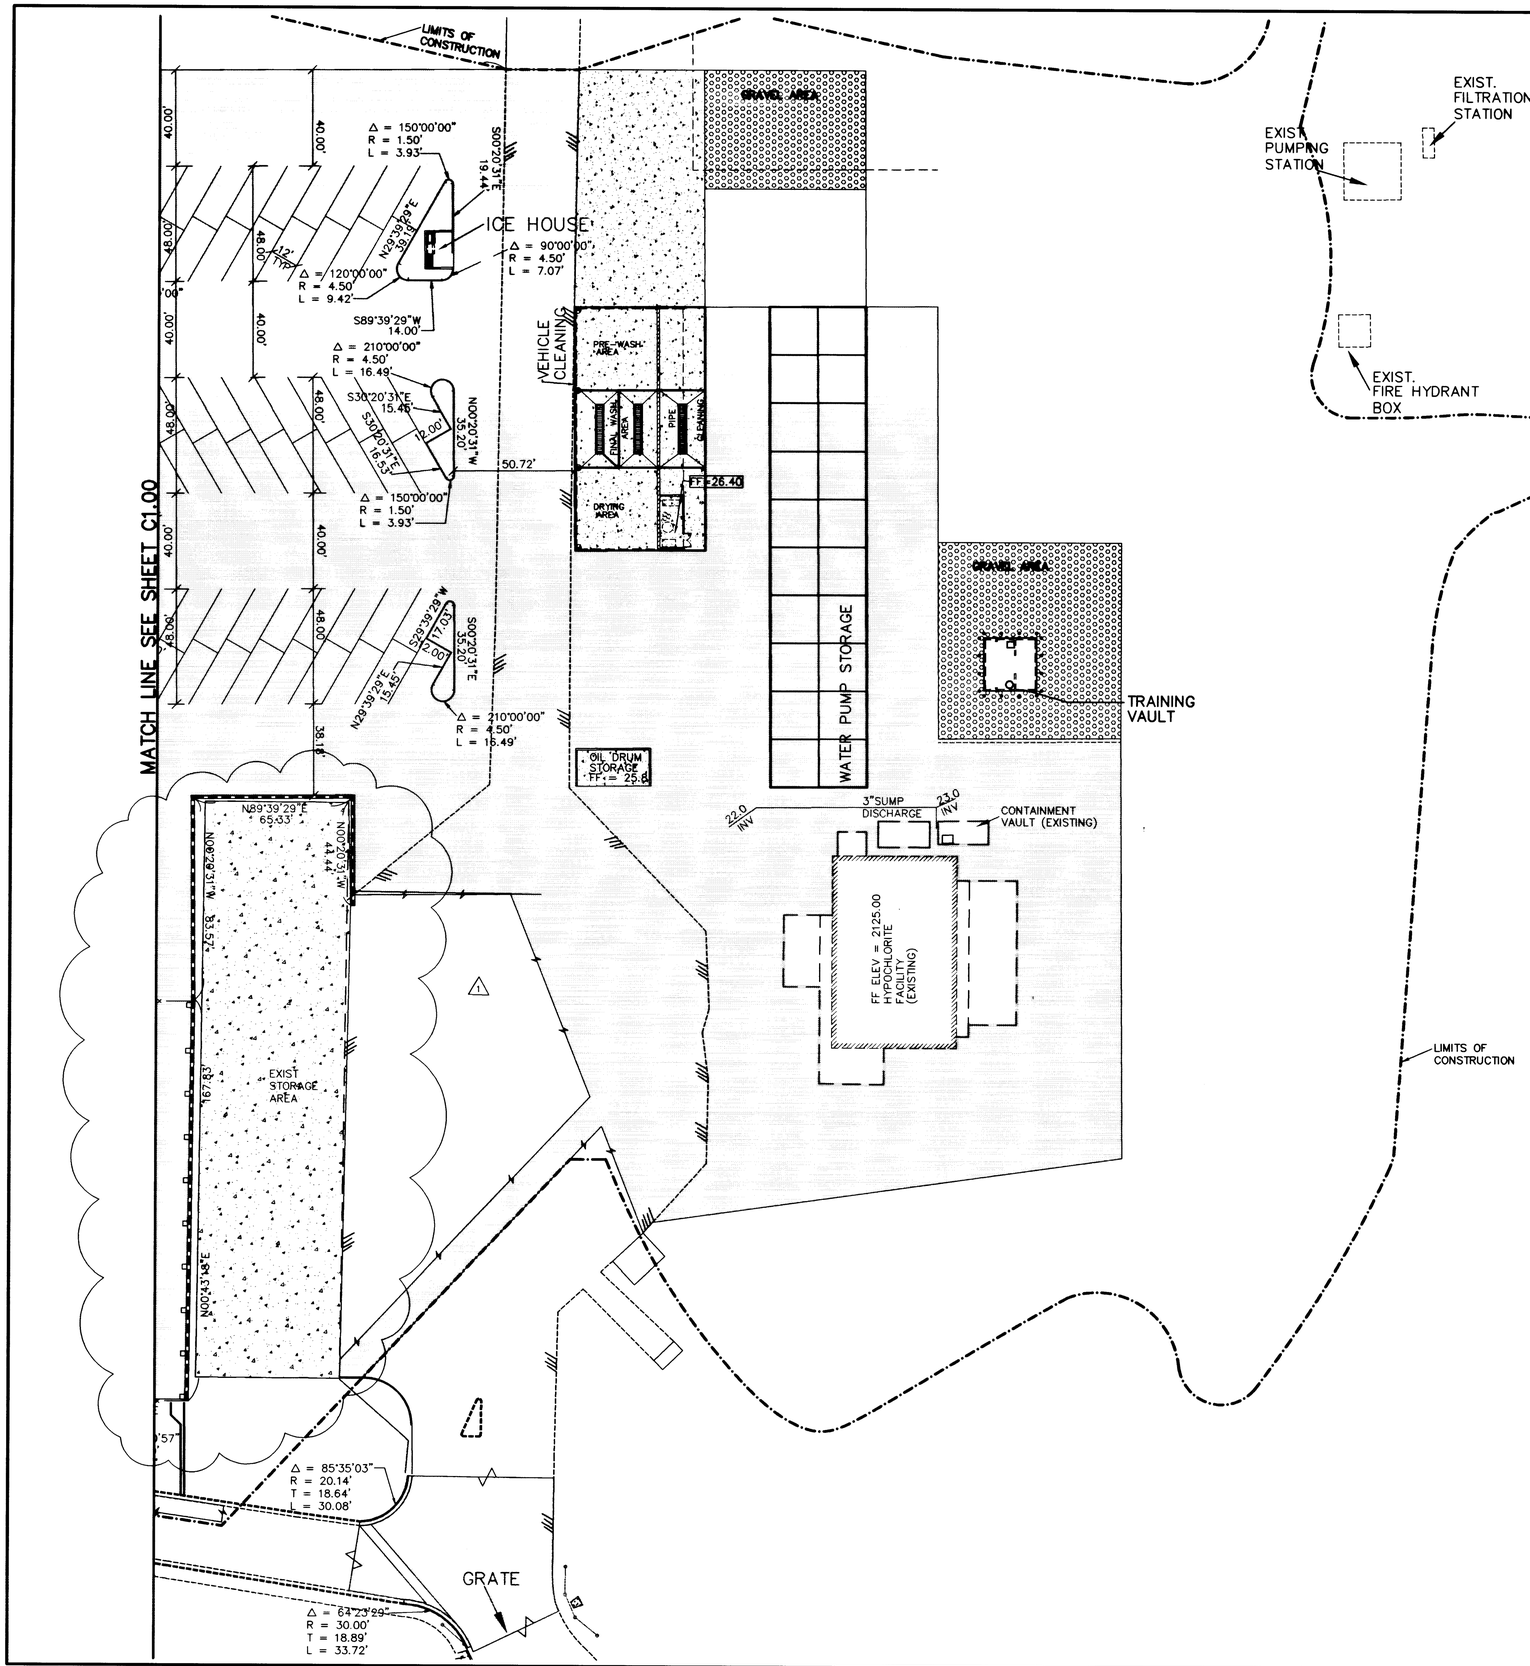

BENCHMARK

2LV01 31E6 BEING A RIVET & PLATE IN TOP OF CURB, NW RETURN ALTA DRIVE AND VALLEY VIEW BLVD.
ELEVATION = 2140.46. CITY OF LAS VEGAS BM,
ELEVATION = 652.4143 (M) CITY OF LAS VEGAS BM,
NORTH AMERICAN DATUM OF 1988.

BASIS OF BEARINGS

N 00°00'00" E BEING THE CENTERLINE OF VALLEY VIEW BOULEVARD BETWEEN CHARLESTON & ALTA.

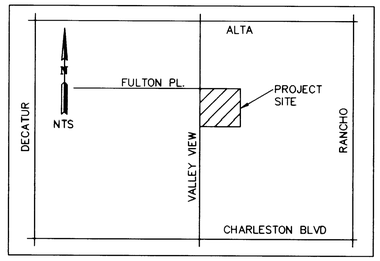

VICINITY MAP

LEGEND

EXISTING	PROPOSED		EXISTING	PROPOSED
		RIGHT-OF-WAY		SCREEN / RETAINING WALL
		CENTERLINE		WIRE OR CHAIN LINK FENCE
-W-	-W-	WATER LINE		TRASH ENCLOSURE
-S-	-S-	SANITARY SEWER LINE	OR	GRADE BREAK
-G-	-G-	GAS LINE		FINISH FLOOR
-SD-	-SD-	STORM DRAIN	(0.00) C.O. INV.	0.00 C.O. INV. CLEANOUT INVERT ELEVATION
-E-	-E-	POWER LINE / POWER POLE	(0.00)	0.00 FLOW LINE
-T-	-T-	TELEPHONE LINE	1863.99 or (0.00)	0.00 FINISH GRADE
		FIRE HYDRANT	F.G.	F.G.
		WATER VALVE	(0.00)	0.00 BACK OF SIDEWALK
		METERS / PULL BOXES	B.S.W.	B.S.W.
		REDUCER	(0.00)	0.00 TOP OF CURB
		MANHOLE	T.C.	T.C.
		CLEANOUT	(0.00)	0.00 TOP OF WALL
		STREET LIGHT	T.O.W.	T.O.W.
00	00	CONTOUR		TYPE "L" CURB & GUTTER
		CONCRETE		TYPE "A" CURB
		A.C. PAVING	R.D.	R.D. ROOF DRAIN
		GRAVEL	0.00 E.R.W.	0.00 E.R.W. END RETAINING WALL
				ROOF DRAIN

NOTE: ALL DIMENSIONS ARE TO THE BACK OF CURB UNLESS OTHERWISE NOTED.

N

GRAPHIC SCALE

30 0 15 30 60 120

(IN FEET)
1 inch = 30 ft.

MARTIN & MARTIN ASSUMES NO RESPONSIBILITY FOR EXISTING UTILITY LOCATIONS. THE UTILITIES SHOWN ON THIS DRAWING HAVE BEEN PLOTTED FROM THE BEST AVAILABLE INFORMATION. IT IS, HOWEVER THE CONTRACTORS RESPONSIBILITY TO FIELD VERIFY THE LOCATION OF ALL UTILITIES PRIOR TO THE COMMENCEMENT OF ANY CONSTRUCTION. CONTRACTOR TO FIELD VERIFY ALL EXISTING SITE CONDITIONS PRIOR TO CONSTRUCTION. IF A CONFLICT EXISTS BETWEEN WHAT IS SHOWN ON THESE DRAWINGS AND WHAT EXISTS IN THE FIELD, CONTRACTOR IS TO NOTIFY THE ARCHITECT OR ENGINEER IMMEDIATELY.

AVOID CUTTING UNDERGROUND UTILITY LINES. IT'S COSTLY.
Call before you Dig— 1-800-227-2600
UNDERGROUND SERVICE ALERT (U.S.A.)

AVOID OVERHEAD POWER LINE CONTACT
Call before you OVERHEAD 1-702-593-6111
NEVADA POWER ENVIRONMENT AND SAFETY SERVICES DEPARTMENT

JMA ARCHITECTS, INC.

Architecture
Research and Planning
Interior and Graphic Design
Landscape Architecture

4292 S. Maryland Parkway
Las Vegas, Nevada 89119
(702) 731-2033

Consultants

MARTIN & MARTIN
CIVIL ENGINEERS
1909 S. JONES BLVD.
SUITE B
LAS VEGAS, NV 89102
PHONE (702) 248-8000

The Contractor shall check and verify all dimensions and report all errors and omissions to this office prior to commencing work. These drawings are not to be scaled.

Copyright 1992 JMA Architects & Engineers ©

Seal

REGISTERED PROFESSIONAL ENGINEER STATE OF NEVADA
KIRK S. ANDERSON
CIVIL
No. 7014
10-16-98

Revisions

No.	Date	Description
1	10/15/98	OWNER REVISIONS HK 10/15/98
		CHANGED BLOCKWALL TO CHAINLINK FENCE

Date 4-20-98
Drawn R. YOUNG
Checked
Project No. 1569

Project

LAS VEGAS VALLEY WATER DISTRICT

OPERATIONS CENTER

Drawing Title

HORIZONTAL CONTROL PLAN

Drawing No.

C1.01

3 OF 10
107-2993

opsctr.dwg 5-26-98 4:52:26 pm PST

H:\CAD\1569\OPSCTR.dwg Fri Oct 16 14:19:21 1998 A. YIP

11141

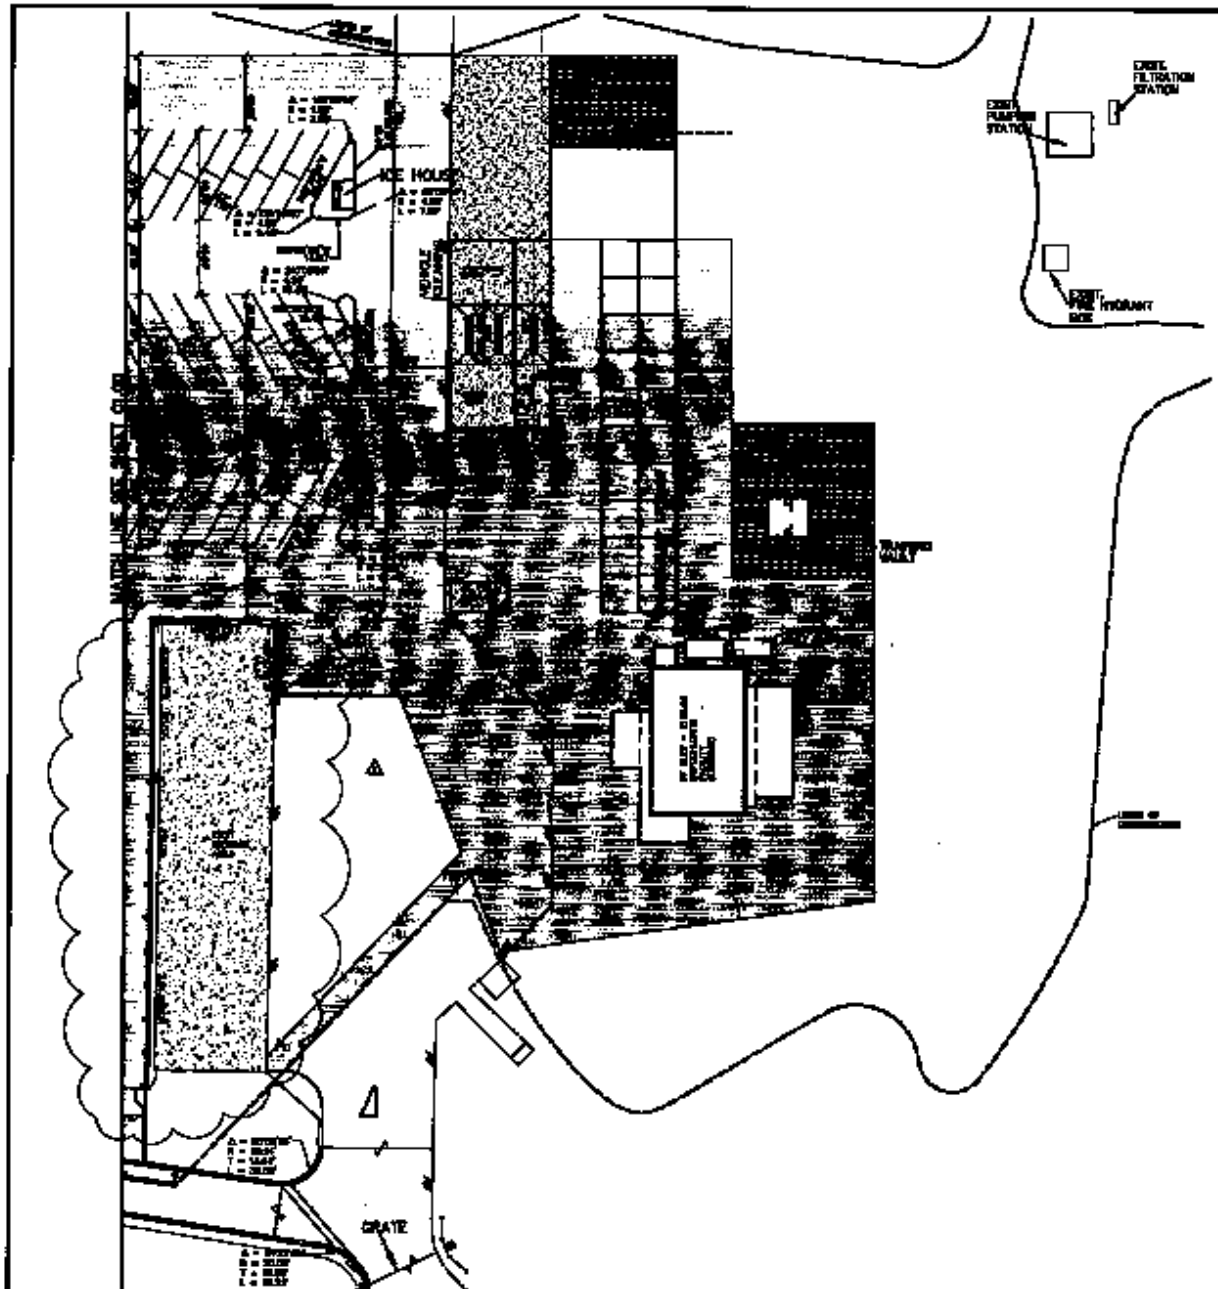

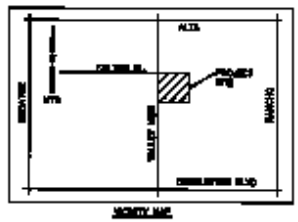

JAA ARCHITECTS, INC.

MARTIN & MARTIN

HORIZONTAL CONTROL PLAN

C1.01