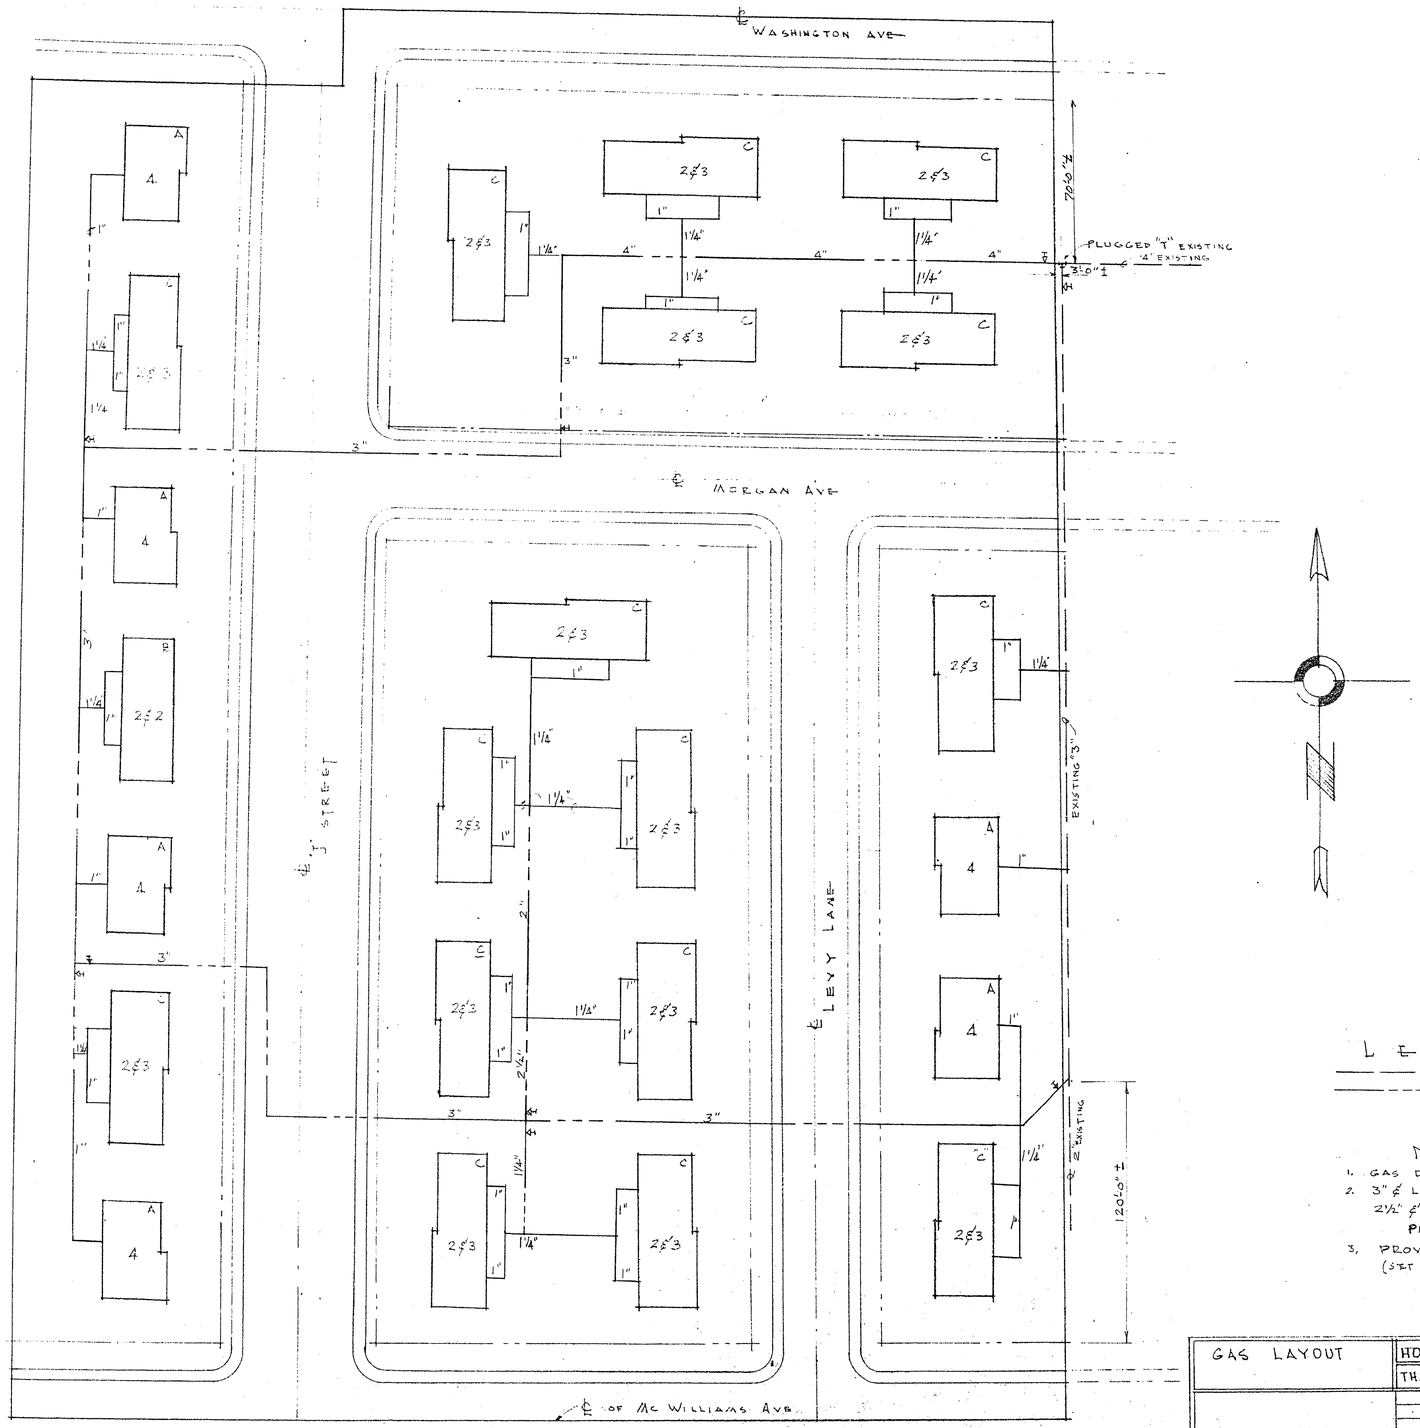

LEGEND

EXISTING GAS MAIN

NEW GAS LINES

NOTES:

1. GAS DISTRIBUTION PRESSURE IS 5" W.G.
2. 3" ℄ LARGER PIPE SHALL BE 3" PRESSURE TUBING PRIMED ℄ WRAPPED
   2½" ℄ SMALLER SHALL BE SCREWED SCHEDULE 40 BLACK PIPE PRIMED ℄ WRAPPED
3. PROVIDE CONC. ACCESS BOX WITH CAST IRON LID OVER ALL VALVES (SET LID FLUSH WITH FINISH GRADE)

GAS LAYOUT	HOUSING PROJECT FOR THE HOUSING AUTHORITY OF THE CITY OF LAS VEGAS NEVADA — PROJECT No. NEV. 2-2
	ELMO C. BRUNER A.I.A. ARCHITECT, PHONE-DU 4-0370, 903 No. 5TH ST — LAS VEGAS — NEVADA
	Job / DATE: 8-5-57
	DRAWN BY: J. B.
	CHECKED BY:
	SHEET 5-7 OF 11
REVISIONS	VERIFY ALL DIMENSIONS ON JOB SITE

739-6

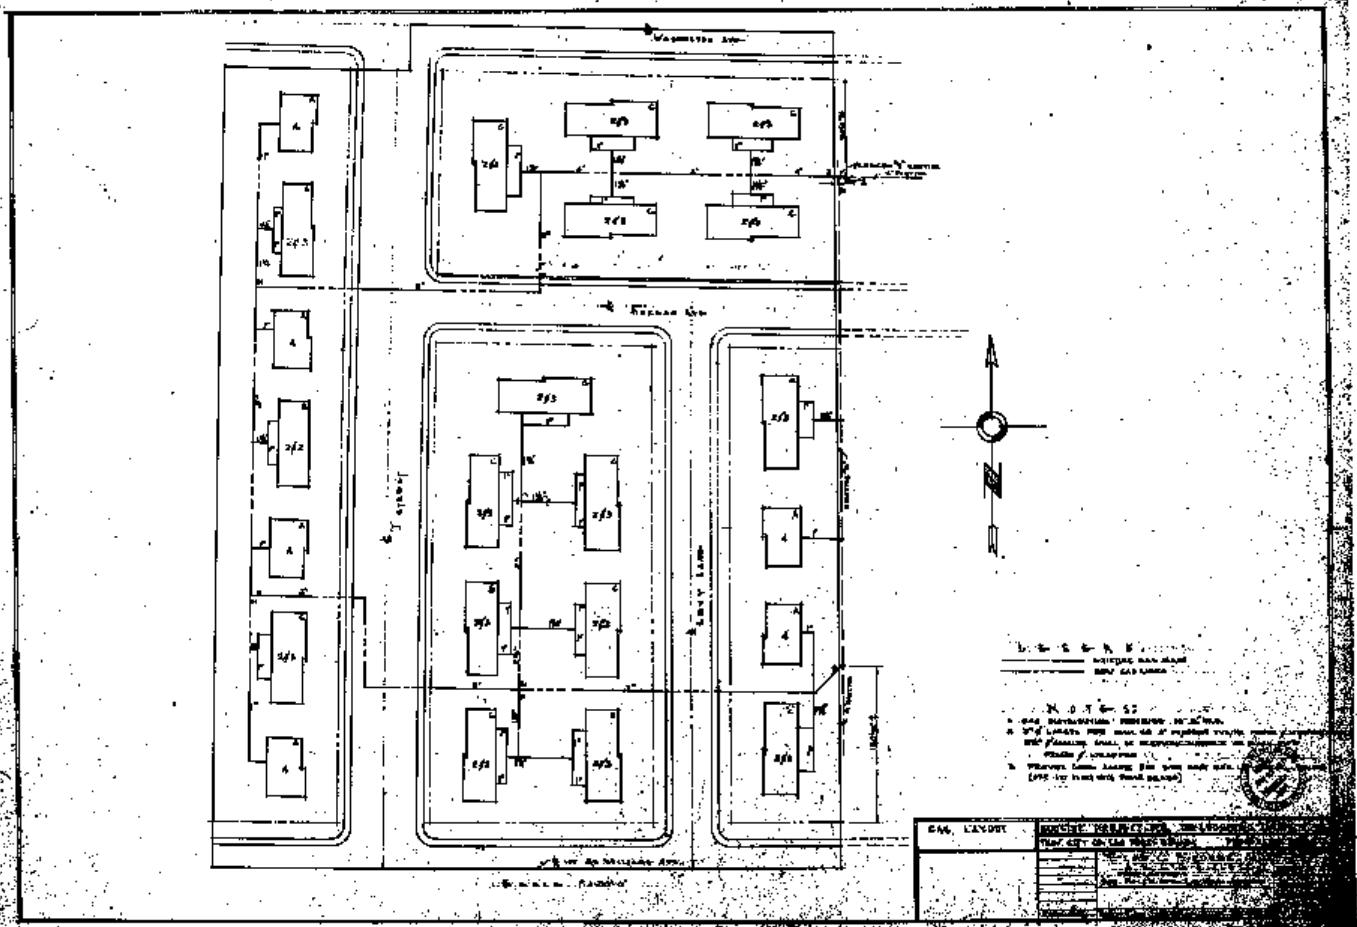
N
W
E
S