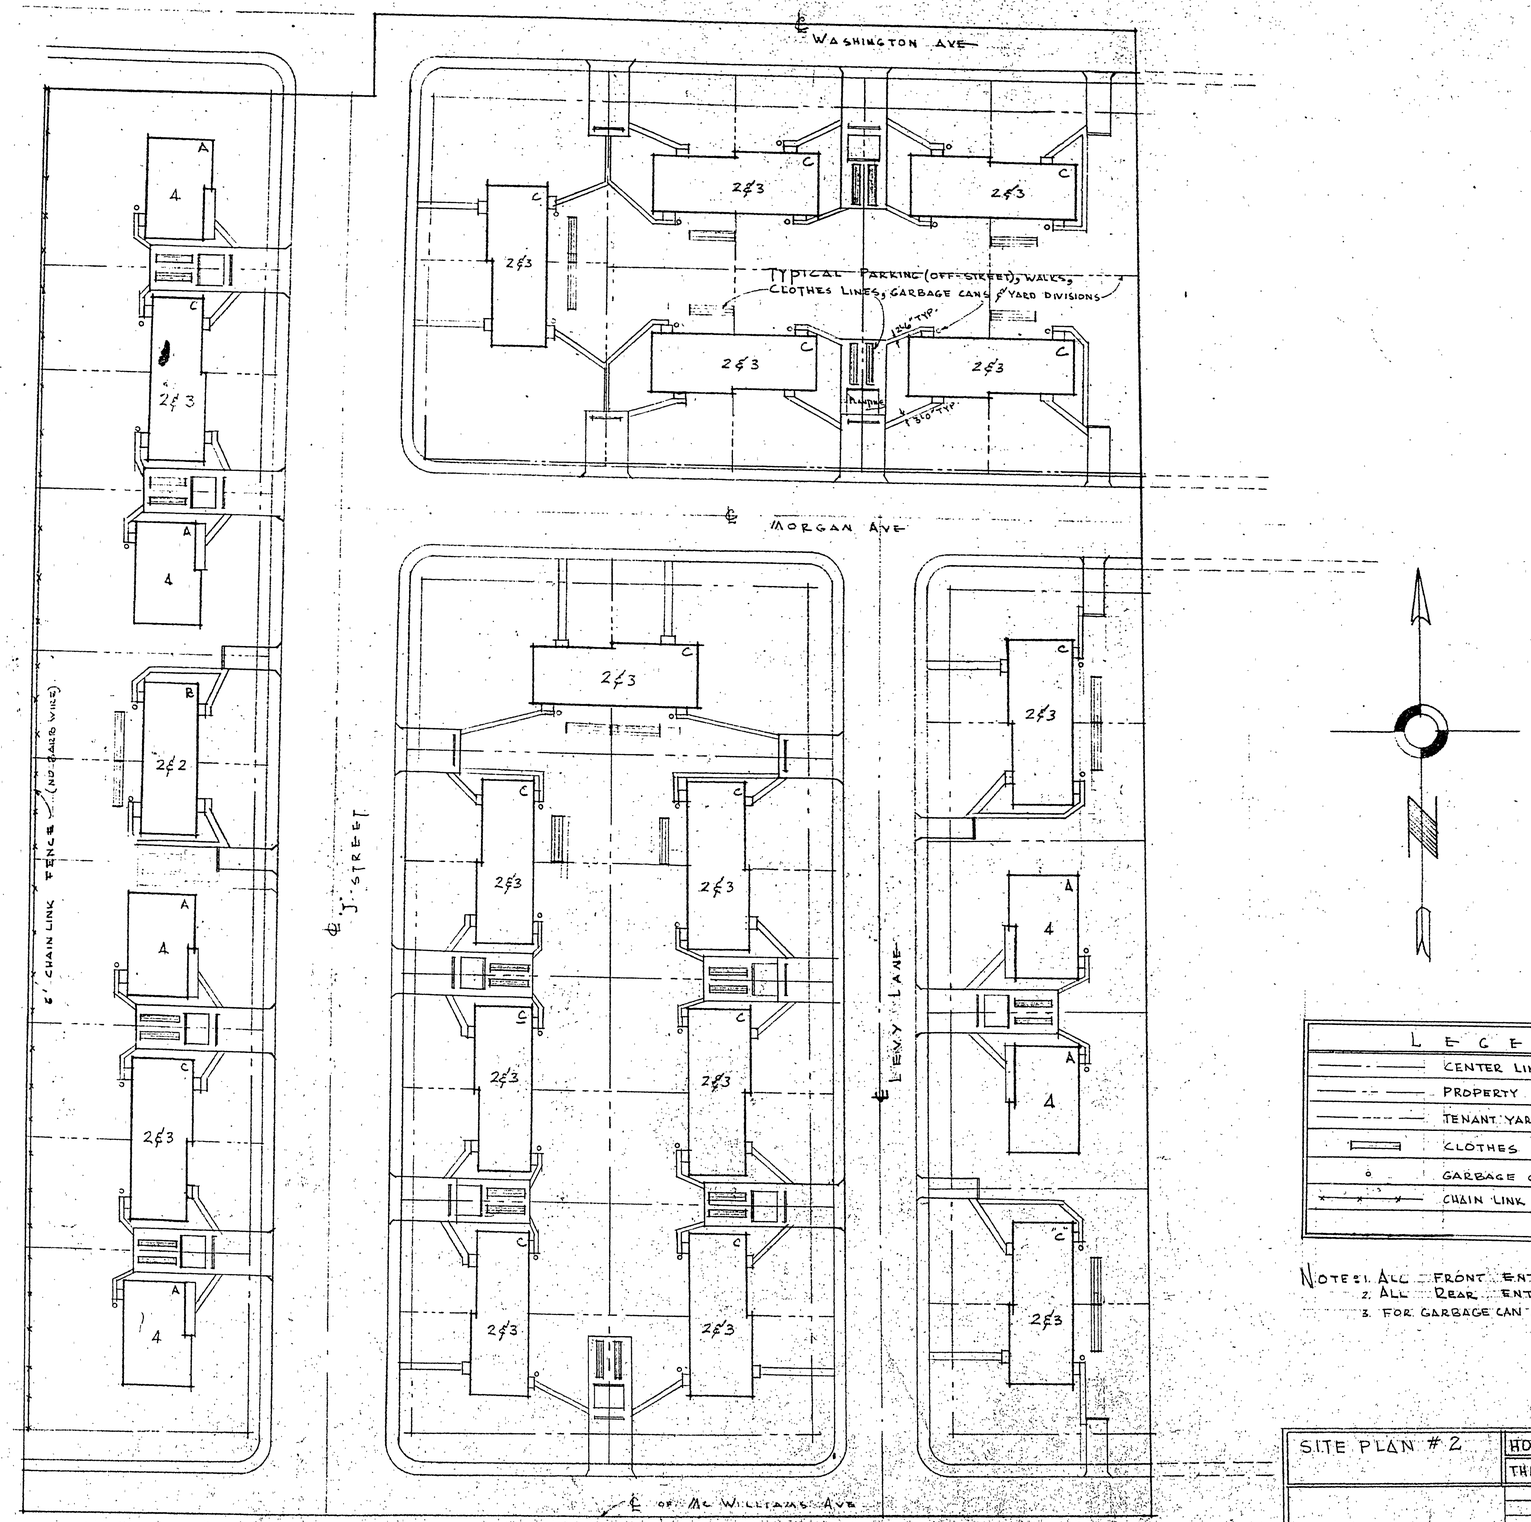

LEGEND	
	CENTER LINE
	PROPERTY LINE
	TENANT YARD DIVISIONS
	CLOTHES LINES
	GARBAGE CAN LOCATION
	CHAIN LINK FENCE

NOTES: 1. ALL FRONT ENTRANCE WALKS SHALL BE 3'-0" WIDE.
2. ALL REAR ENTRANCE WALKS SHALL BE 2'-6" WIDE
3. FOR GARBAGE CAN HOLDER DETAIL SEE SHEET A-13 (1 EACH CAN)

SITE PLAN # 2	HOUSING PROJECT FOR THE HOUSING AUTHORITY OF THE CITY OF LAS VEGAS NEVADA. PROJECT NO. NEV. 2-2	
	ELMO C. BRUNER A.I.A. ARCHITECT PHONE DU 4-0370 903 No. 5TH ST. — LAS VEGAS NEVADA	JOB / DATE 8-5-57 DRAWN BY J.B. CHECKED BY SHEET 1 OF 12
	REVISIONS VARIES ALL DESENSITING ON JOB SITE	

RECEIVED NOV 27 1957
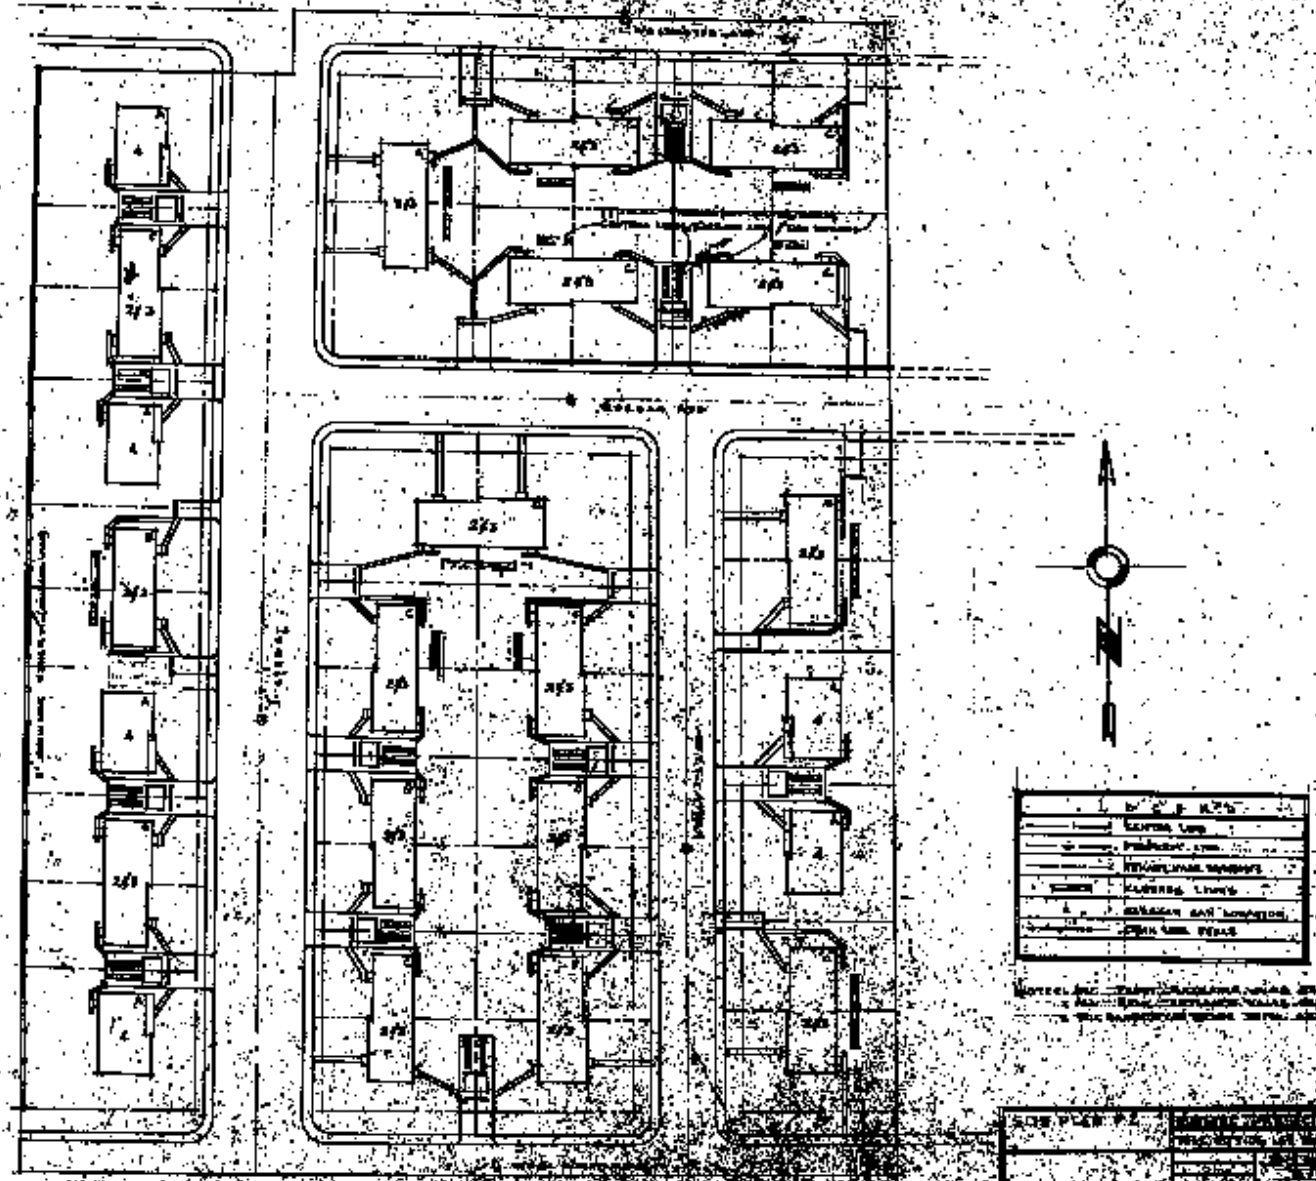
732-6