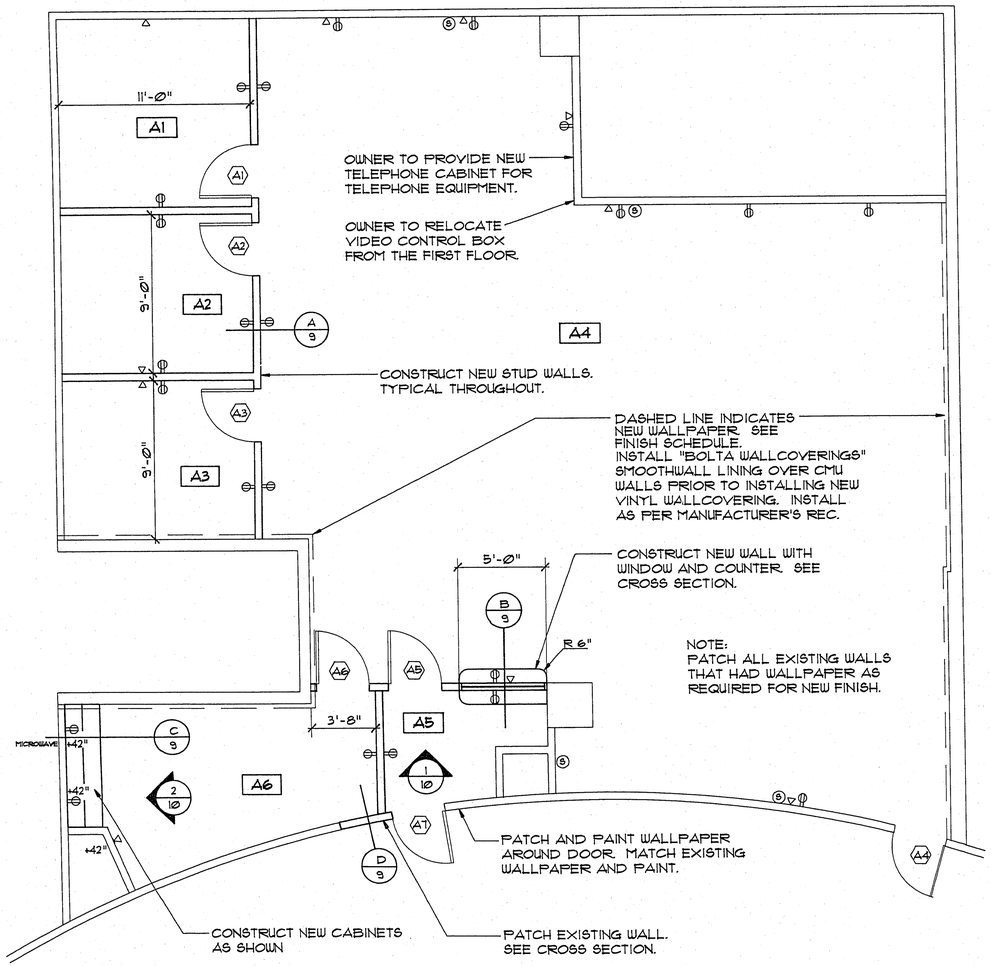

CONSTRUCTION FLOOR PLAN - AREA "A"

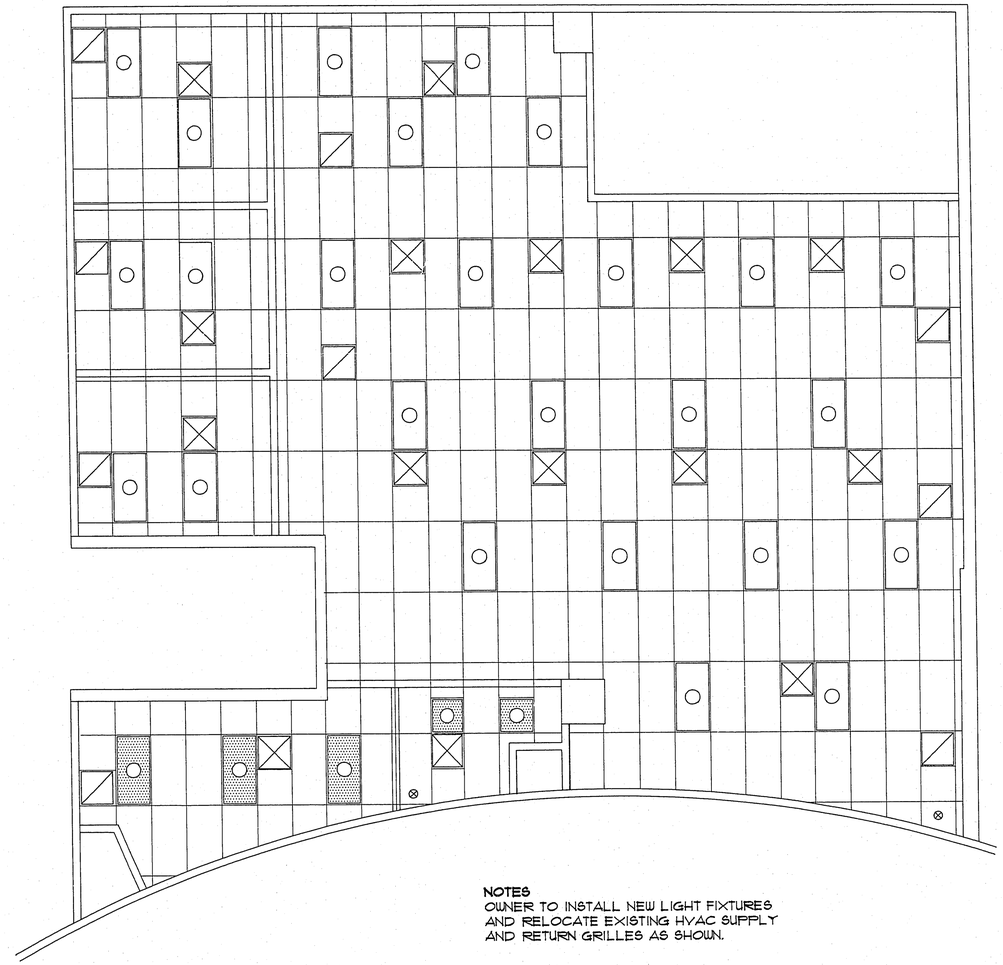

NOTES
OWNER TO INSTALL NEW LIGHT FIXTURES AND RELOCATE EXISTING HVAC SUPPLY AND RETURN GRILLES AS SHOWN.

ADDITIVE ITEM NUMBER TWO:
CONTRACTOR TO REPLACE EXISTING CEILING PANELS IN AREA "A" WITH "ARMSTRONG" TUNDRA, 2' x 4' x 3/4" THICK PANELS. EXISTING CEILING SUSPENSION SYSTEM TO REMAIN.

REFLECTED CEILING PLAN - AREA "A"

CITY OF LAS VEGAS NEVADA

City of Las Vegas, Nevada

ARCHITECTURAL SERVICES

SCALE: 1/4" = 1'-0"
DATE: 11-93
DESIGN BY: FRANK TRUFFANO
DRAWN BY: FRANK TRUFFANO

REVISIONS	DATE

MUNICIPAL COURT RENOVATION
AREA "A"
FLOOR & CEILING PLANS

PROJECT NO.

DRAWING NO. 521-196

SHEET 3 OF 11