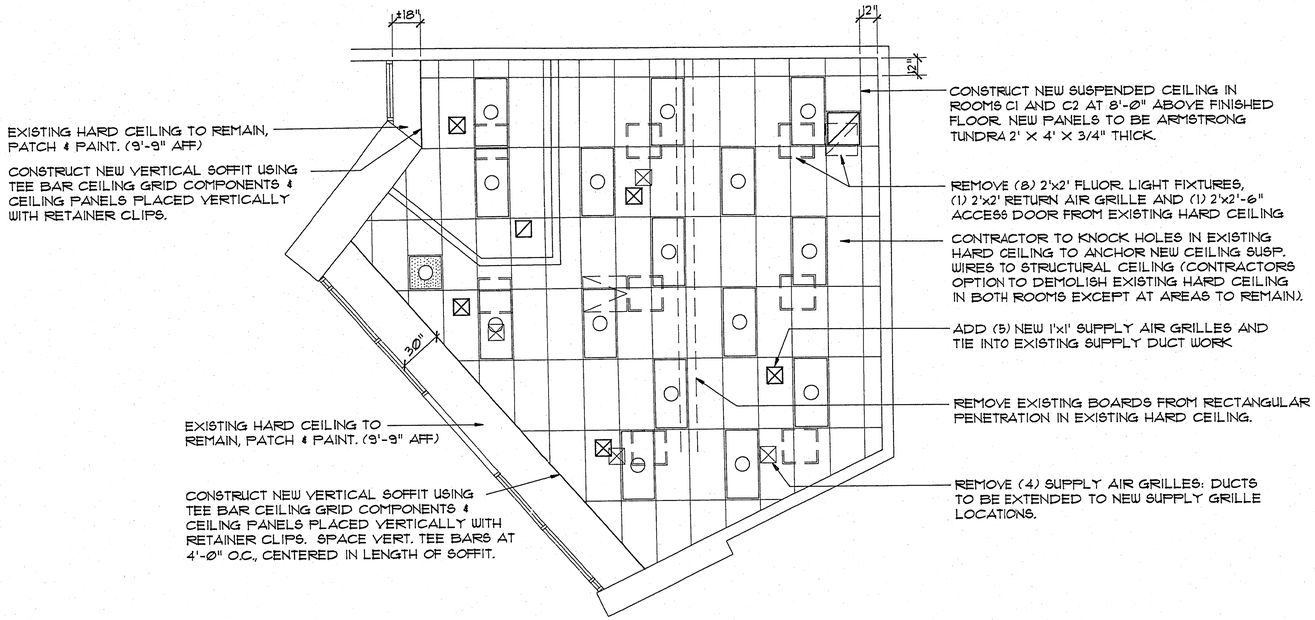

CEILING PLAN - AREA "C"

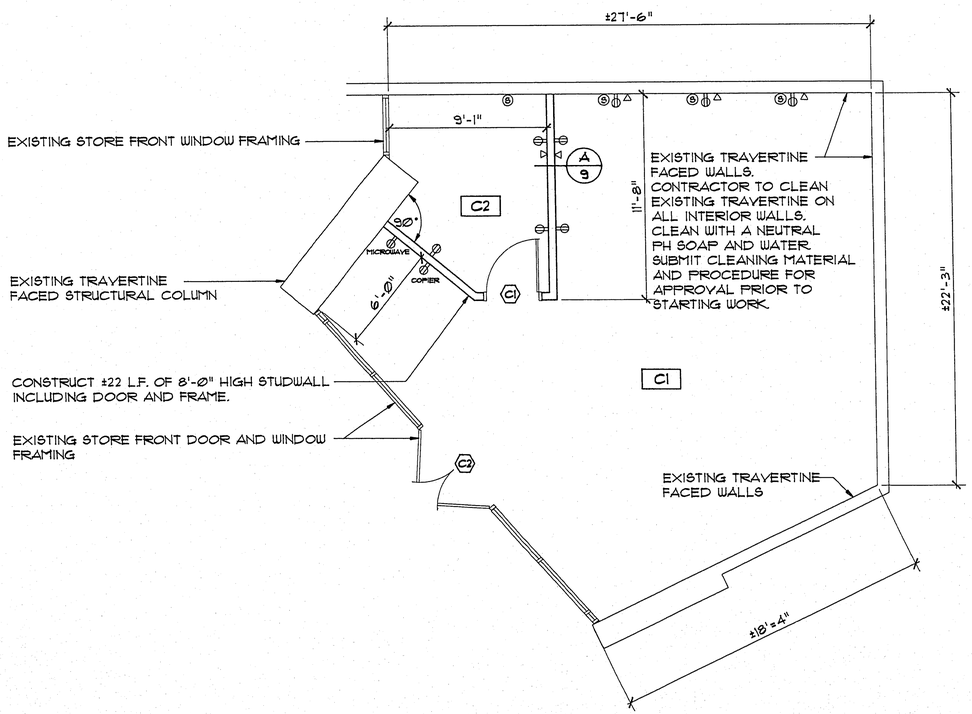

FLOOR PLAN - AREA "C"

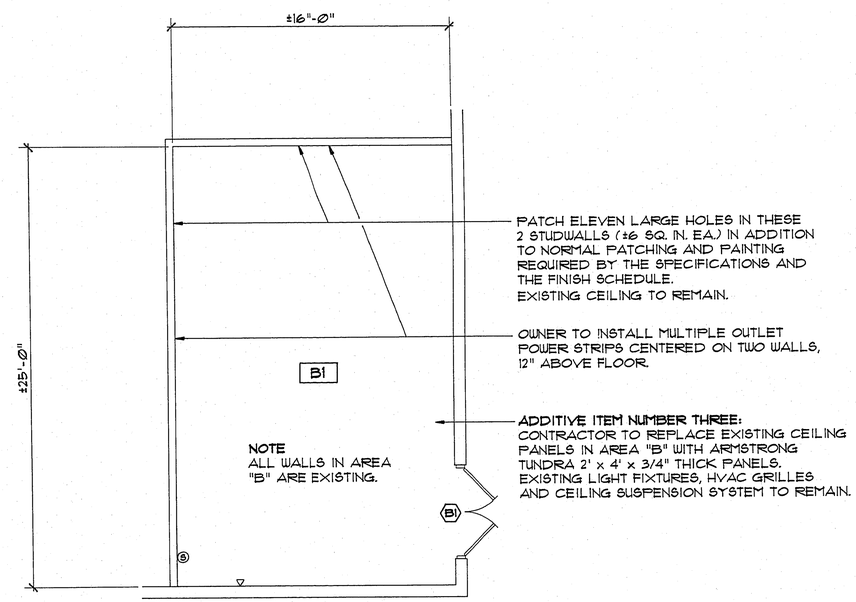

FLOOR PLAN - AREA "B"

CITY OF LAS VEGAS NEVADA

City of Las Vegas, Nevada

ARCHITECTURAL SERVICES

SCALE: 1/4" = 1'-0"

DATE: 11-93

DESIGN BY: FRANK TRUPIANO

DRAWN BY: JEFF JACOBS

REVISIONS	DATE

MUNICIPAL COURT RENOVATION
AREA "B" & "C"
FLOOR & CEILING PLANS

PROJECT NO.

DRAWING NO. 521-196

SHEET 4 OF 11