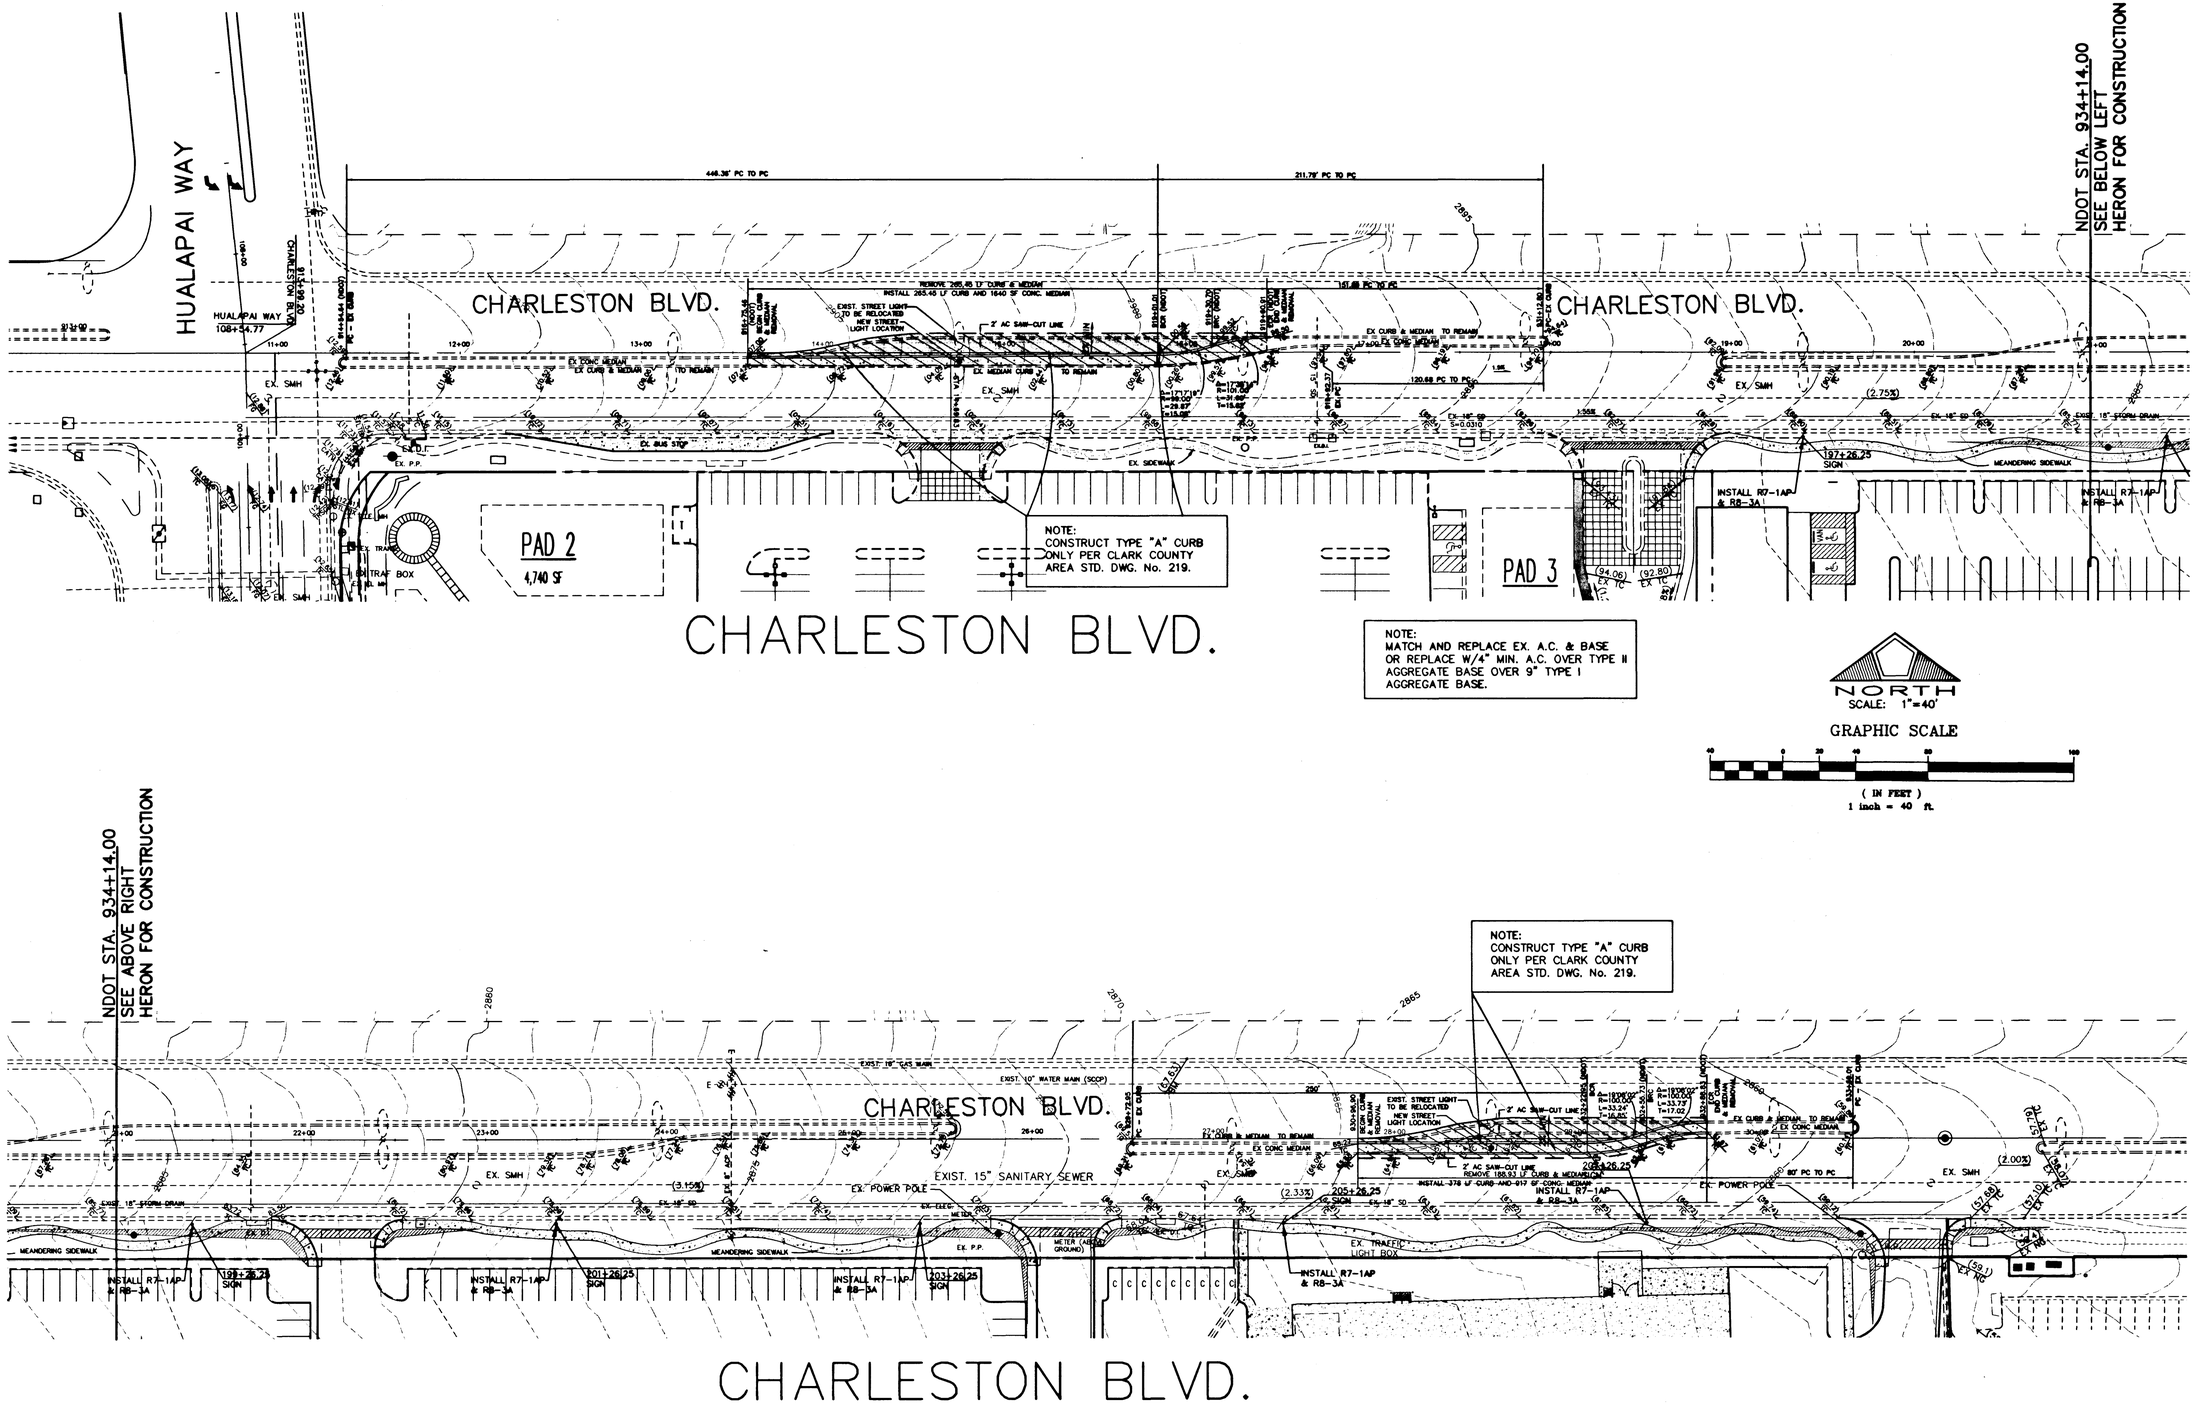

NO.	DESCRIPTION	DATE	APP'D

PECCOLE NEVADA CORP.
851 SOUTH RAMPART, SUITE 100
LAS VEGAS, NV 89128
(702) 933-1111

PENTACORE
CIVIL ENGINEERING · LAND SURVEYING · PLANNING
CONSTRUCTION MANAGEMENT · ADA CONSULTING
7251 W. LAKE MEAD BLVD., SUITE 100
LAS VEGAS, NEVADA 89146 (702)256-0115

CHARLESTON MEDIAN RECONSTRUCTION

HUALAPAI COMMONS PHASE II (HOME DEPOT)

DATE :	APRIL, 99
PM :	DPW
DRAWN BY :	
DESIGNED BY :	
CHECKED BY :	
ADA CHECKED :	
JOB NO. :	0145.0039
SCALE :	1" = 40'

REGISTERED PROFESSIONAL ENGINEER
STATE OF NEVADA
DENNIS P. WEBBER
No. 11970
CIVIL
5-25-99

SHEET 9 OF 11

C.L.V. DWG.# 107-V3086

16158

O:\0145\0039\WPDWGS\NDOT.DWG
Friday 04/09/1999 10:29:53 AM

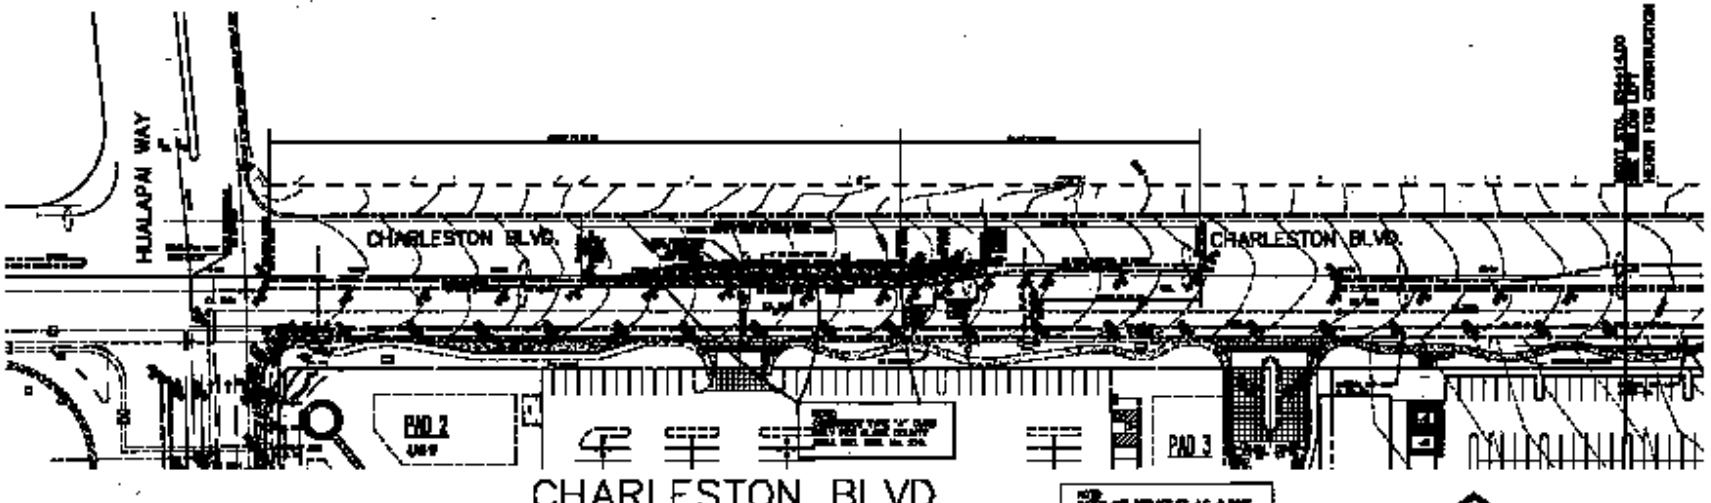

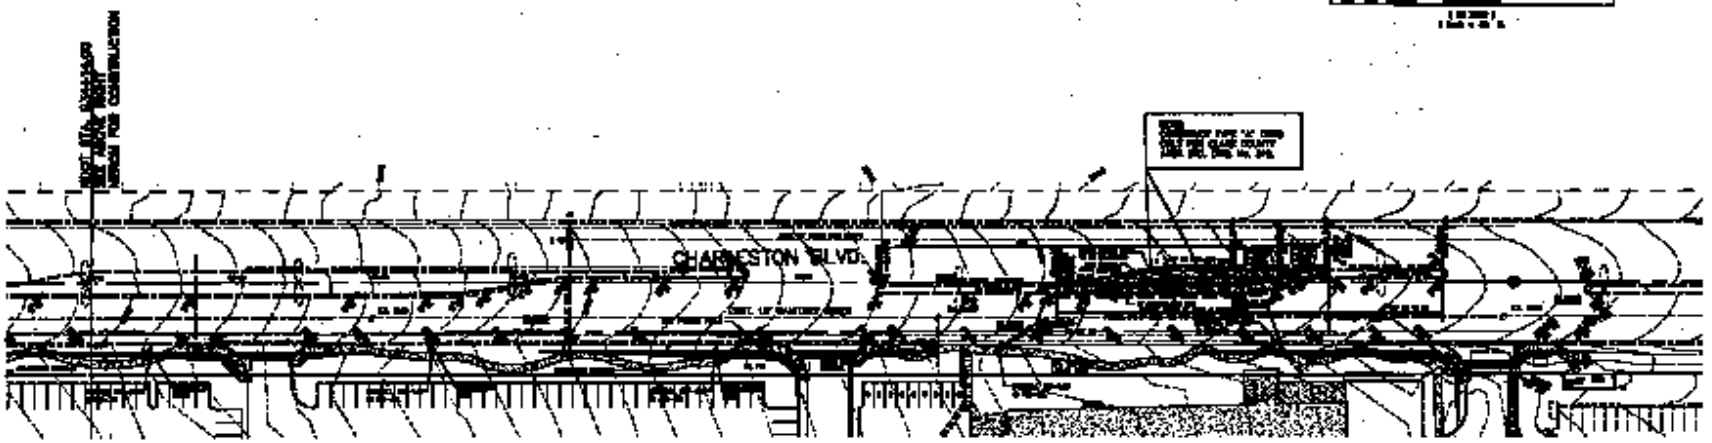

PICCOLE NEVADA CORP.

PINTACORE

CHARLESTON HIGHWAY RECONSTRUCTION

HUALAPAI COMMONS
PHASE I (HOME DEPOT)

9