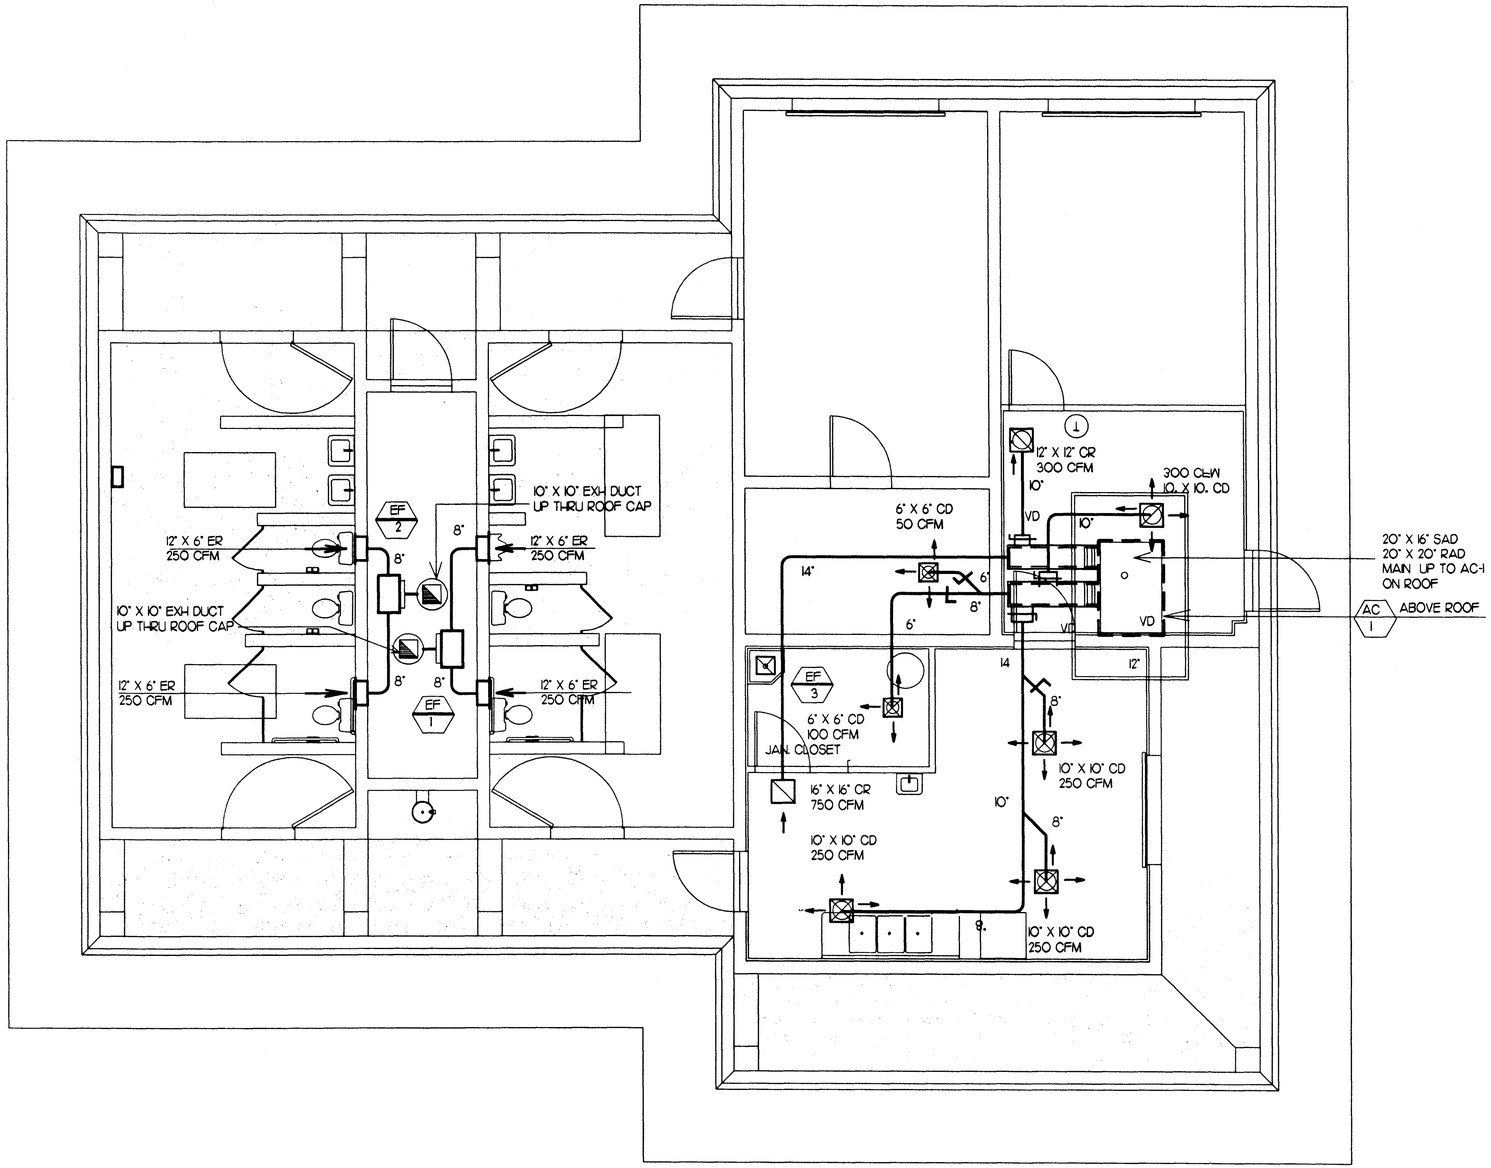

PLOT SCALE: 1/4"=1'-0"	W.O. #
PLD. BK.	DATE: 7-97
DRAWN BY: H.L.	
DESIGN BY: A.C.	

REVISIONS:

DATE:

ARCHITECTURAL SERVICES

CITY OF LAS VEGAS NEVADA

DEPARTMENT OF PUBLIC WORKS

PROJECT: Gowan Soccer Complex Restroom Facility

SHEET TITLE: HVAC FLOOR PLAN

SHEET NO. M-2

675-V31

DRAWING NO. DWGNO 675-V31

48/57

12179

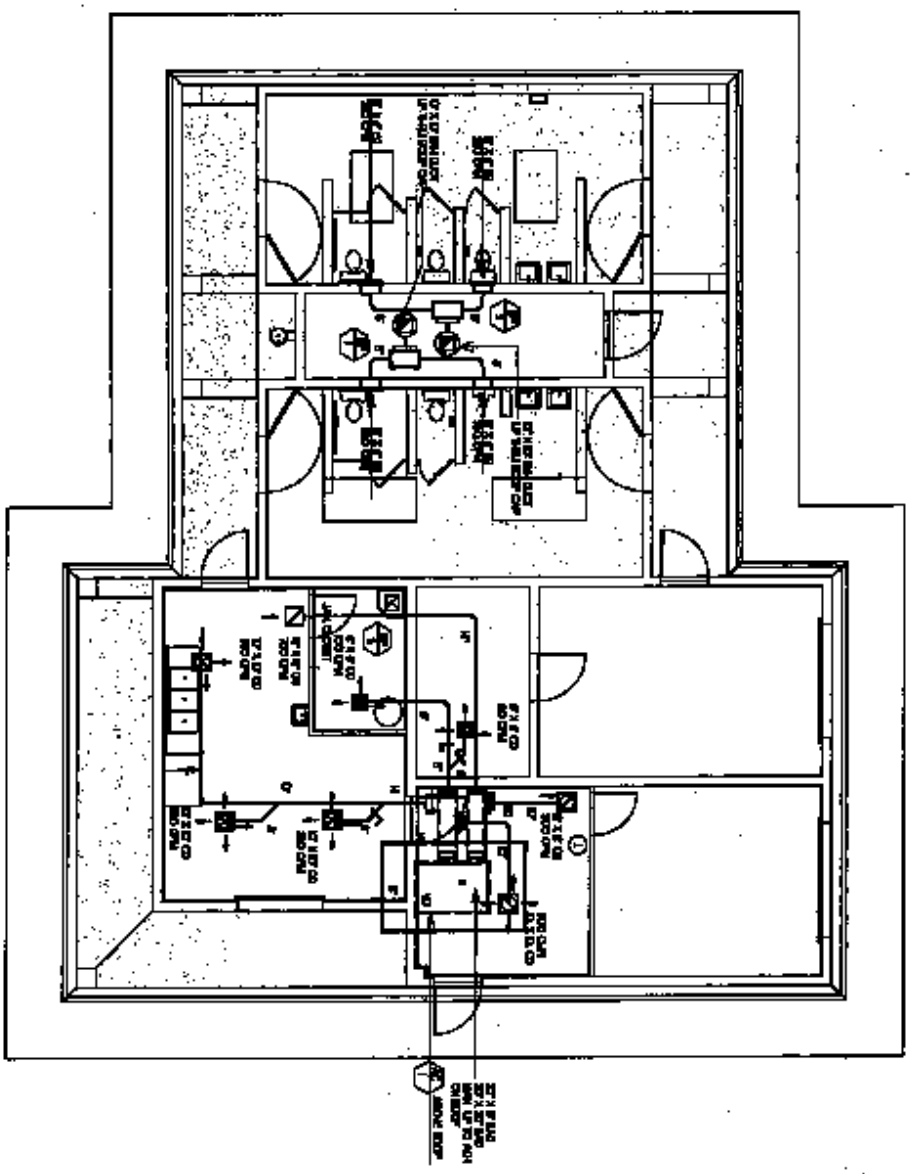

M-2	DEPARTMENT OF PUBLIC WORKS			
	HVAC FLOOR PLAN	Gowan Soccer Complex Restroom Facility		ARCHITECTURAL SERVICES