CURVE DATA					
CURVE	Δ	R	L	T	REMARKS
54	75°14'50"	5.00'	6.57'	3.85'	BACK OF CURB
55	104°45'10"	5.00'	9.14'	6.49'	BACK OF CURB

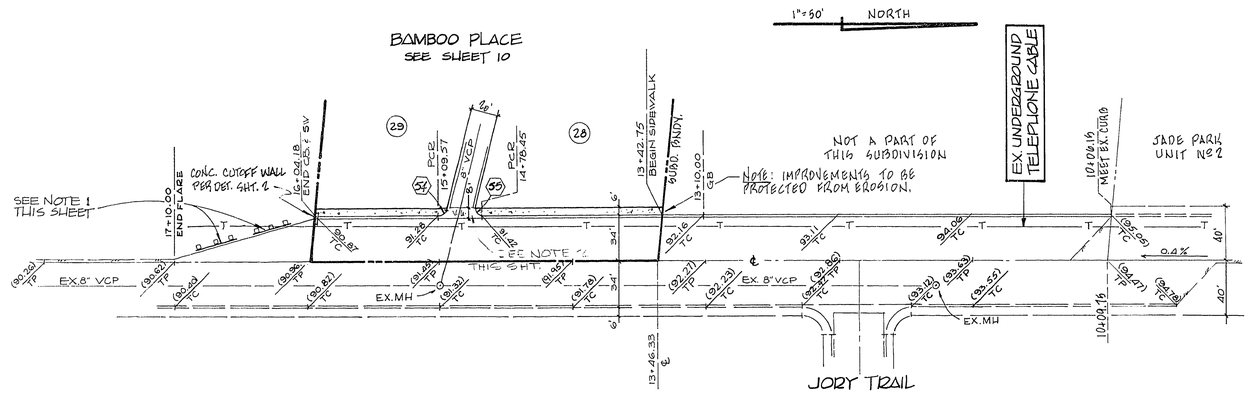

TORRET PINES DRIVE

SCALES: 1" = 50' HOR.
1" = 5' VER.

NOTES:

1. WARNING RAIL PER STD. DWGS. 46.0, CASE 2 & 530.1
2. SEE SHT. 4 FOR FLOWLINE THRU VALLEY GUTTER.

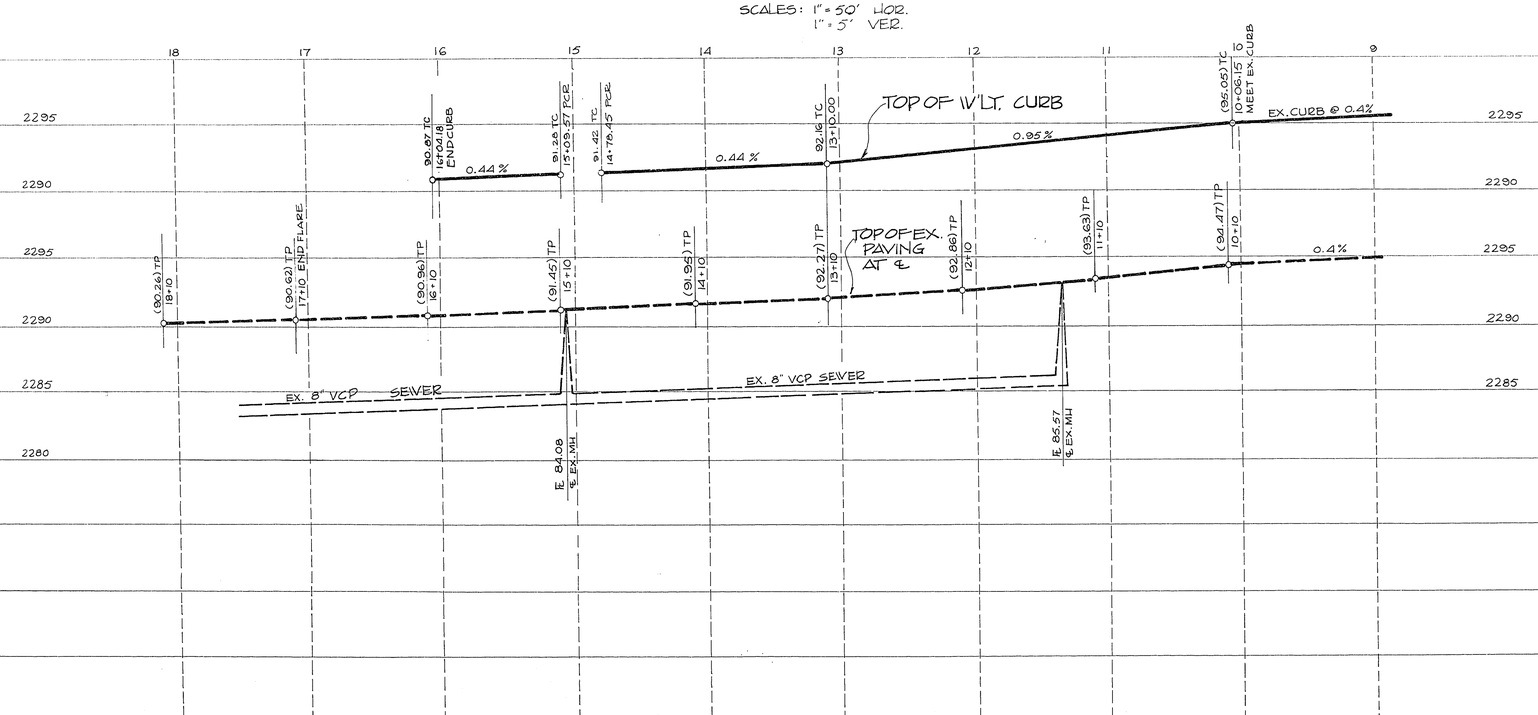

TORREY PINES DRIVE

STREET PLAN & PROFILE

JADE PARK UNIT NO. 3

APPROVALS:

TRAFFIC ENGINEER — DATE 1-13-79 — CITY ENGINEER — DATE 1/16/78 — FIELD ENGINEER — DATE — QUALITY CONTROL ENGR. — DATE 1/13/78 — SANITATION SUPT. — DATE 1-12-78

TUREGUN & ASSOCIATES
CONSULTING ENGINEERS
3451 LOSEE ROAD, NORTH LAS VEGAS, NEVADA 89030
PHONE: 642-2676

SHEET 8/10

107y-1861-3