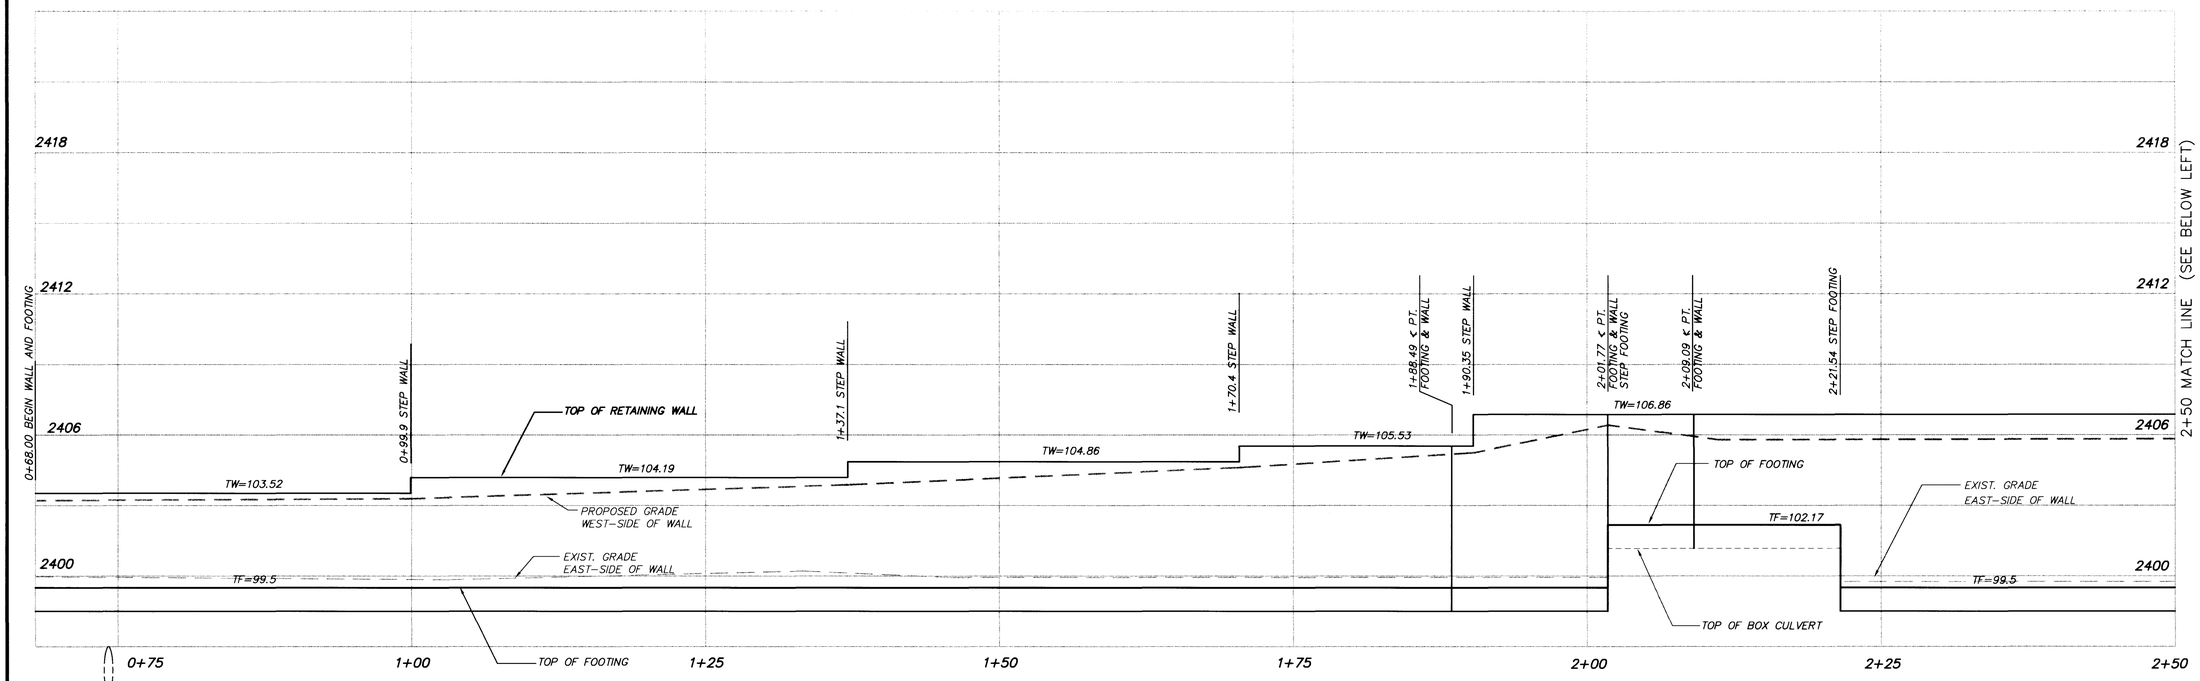


EAST RETAINING WALL – STA. 0+68 TO 2+50.00

SCALE: HORZ: 1"= 6'
VERT: 1"= 3'

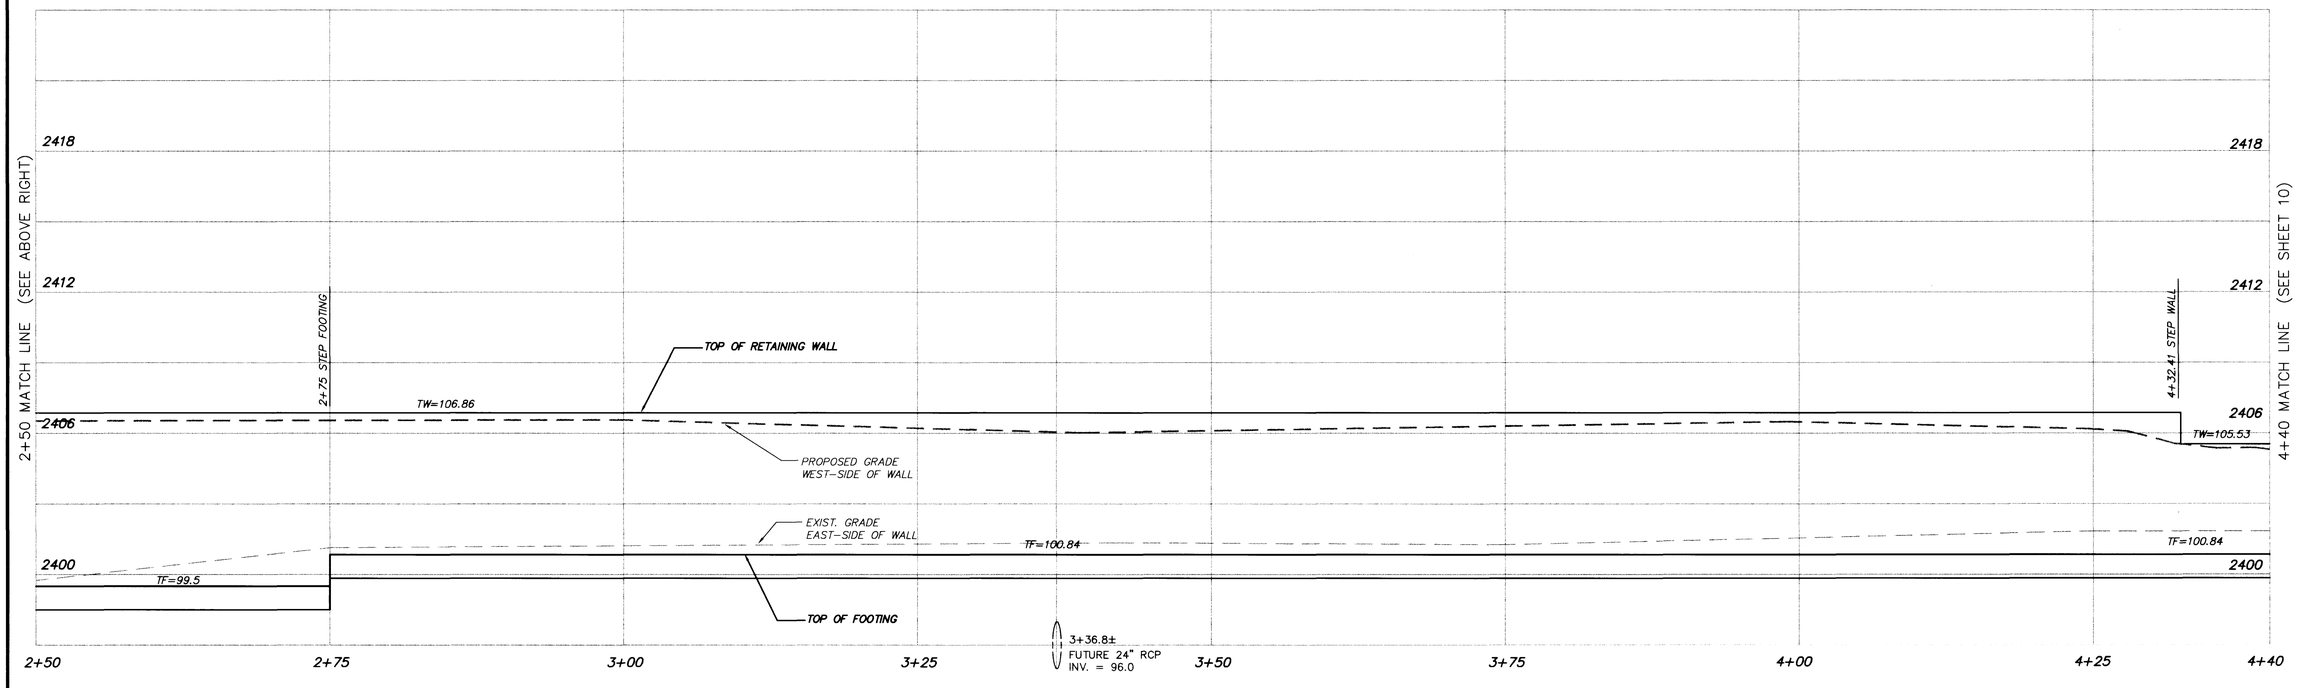


EAST RETAINING WALL – STA. 2+50 TO 4+40.00

SCALE: HORZ: 1"= 6'
VERT: 1"= 3'

12/30/96

JOB NO. 398.095

| REV | DATE | DESCRIPTION |
|---|---|---|
| 1 | 12/31/96 | NEW SHEET |

RECOMMENDED 3/10/97
8443 P.E. NO. 3/10/97 DATE

G.C. WALLACE, INC.
Engineering/Architecture
1555 SOUTH RAINBOW BLVD./LAS VEGAS, NEVADA 89102

THE HOWARD HUGHES CORPORATION/BUFFALO PARTNERS
LAKE MEAD CENTER ROUGH GRADING & BOX CULVERT
RETAINING WALL PROFILE

SHEET 9 OF 10 SHEETS

ON DISK J-WALL

776

107-V2585

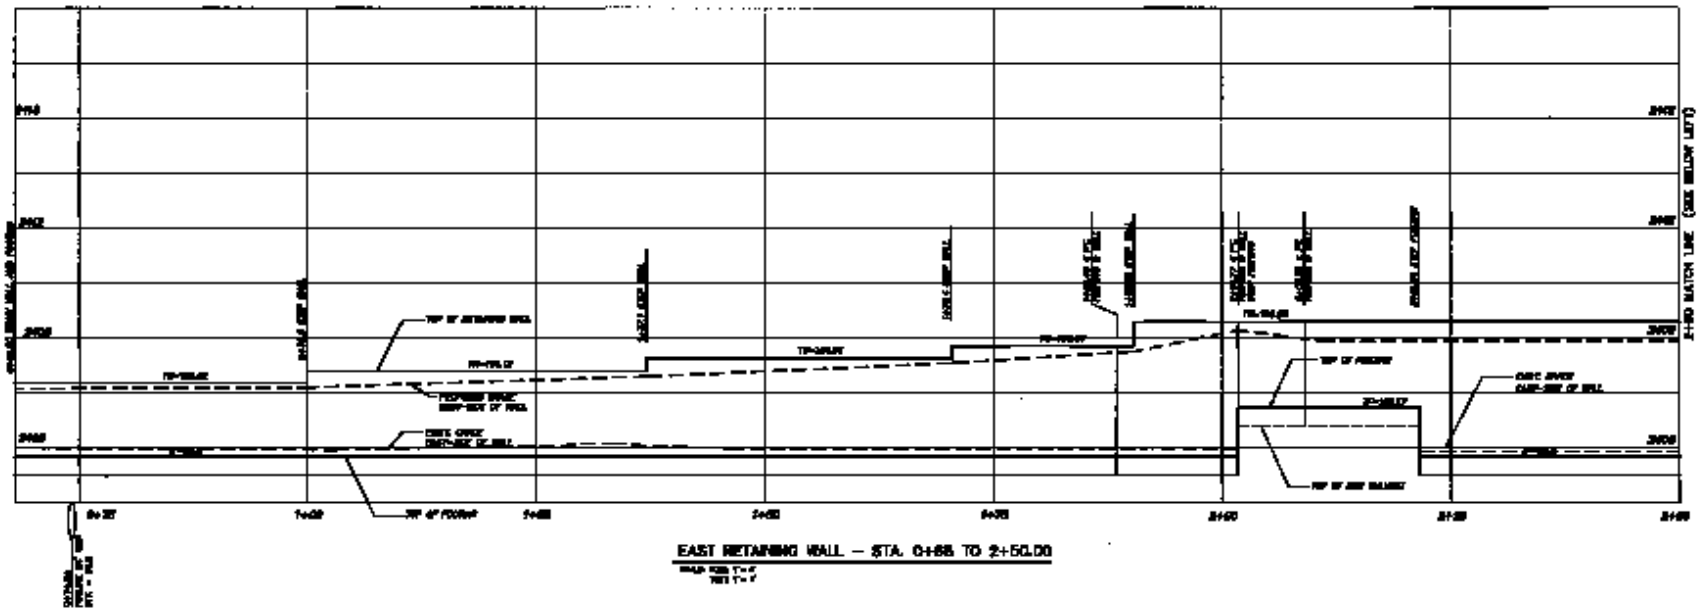


EAST RETAINING WALL – STA. 0+68 TO 2+50.00

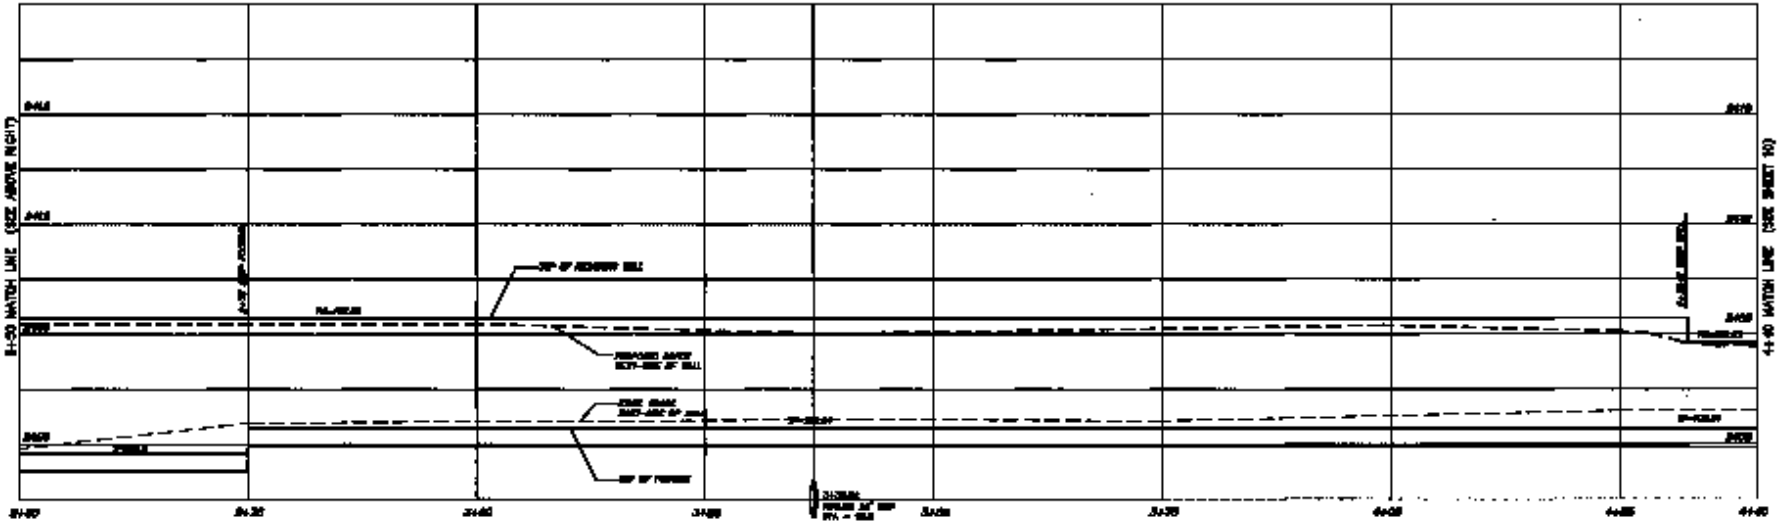


EAST RETAINING WALL – STA. 2+50 TO 4+40.00

THE HOWARD HUGHES CORPORATION/BUFFALO PARTNERS
LAKE MEAD CENTER ROUGH GRADING & BOX CULVERT
RETAINING WALL PROFILE

G.C. WALLACE, INC.
Engineering/Architecture

SHEET 9

12/20/06

107-V2.526