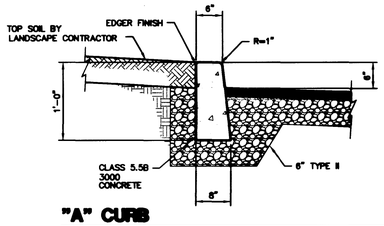

"A" CURB 1/5

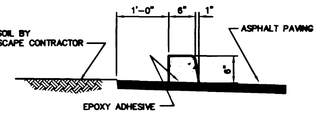

TACK-ON OPTION

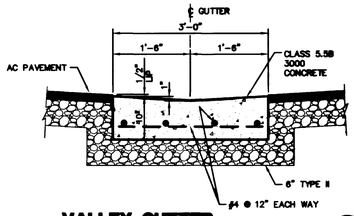

VALLEY GUTTER 2/5

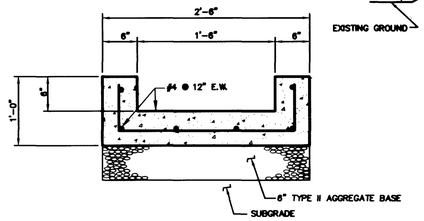

DRAINAGE CHANNEL 5/5

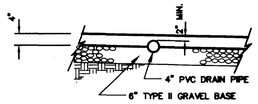

SIDEWALK UNDERDRAIN (ON-SITE) 3/5

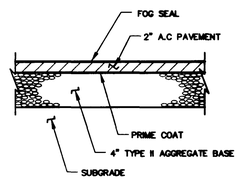

ONSITE DRIVEWAY & PARKING SECTION 6/5

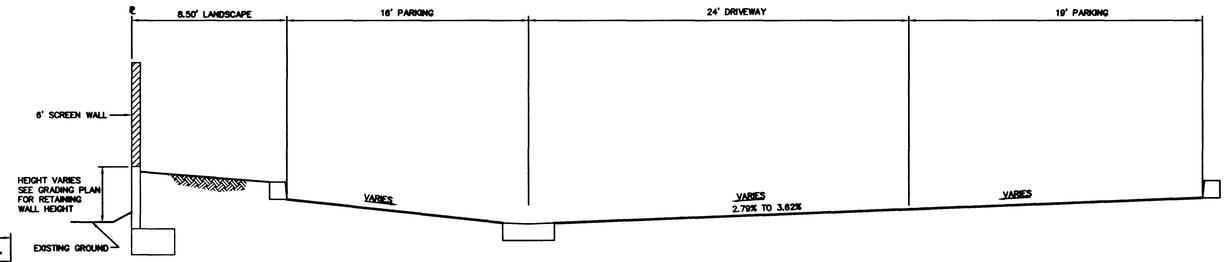

SECTION A/5

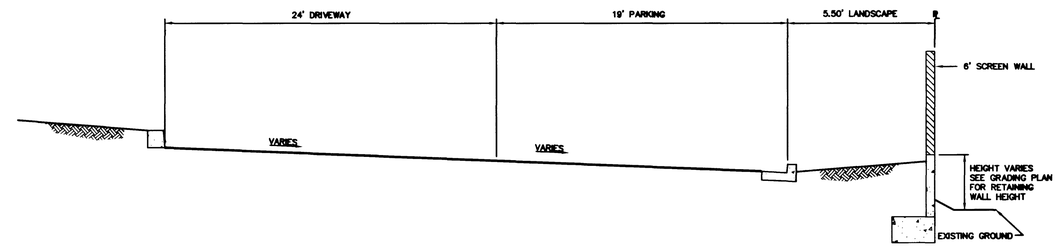

SECTION B/5

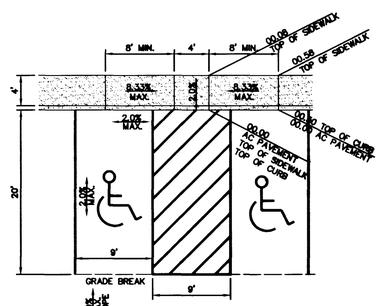

CASE I

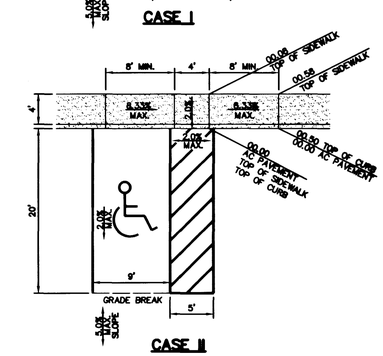

CASE II

SIDEWALK RAMP 4/5

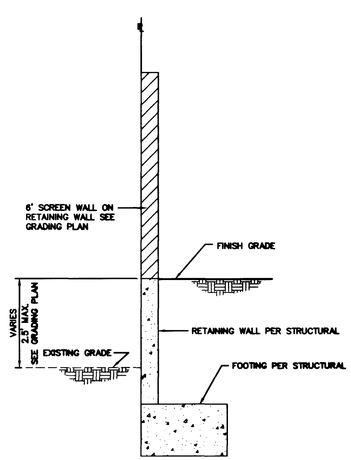

RETAINING WALL 8/5

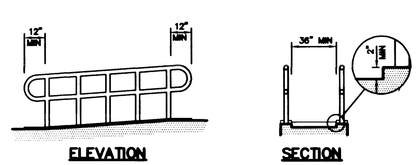

ELEVATION SECTION

SIDEWALK W/HANDRAIL 9/5

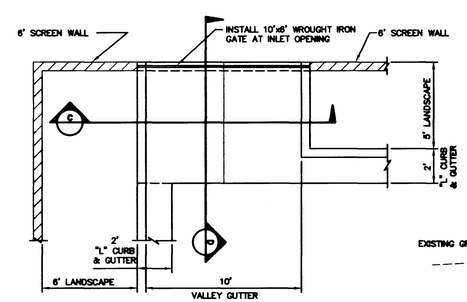

PLAN

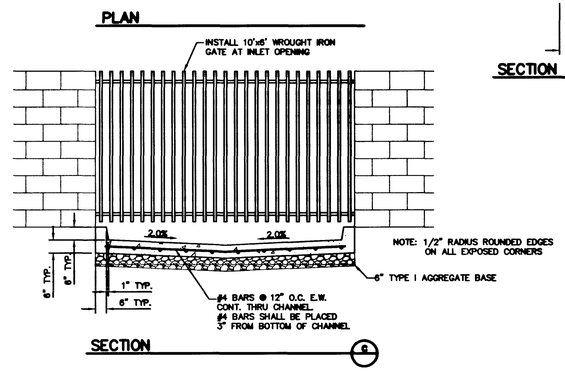

SECTION C

WALL OPENING/10' VALLEY GUTTER 7/5

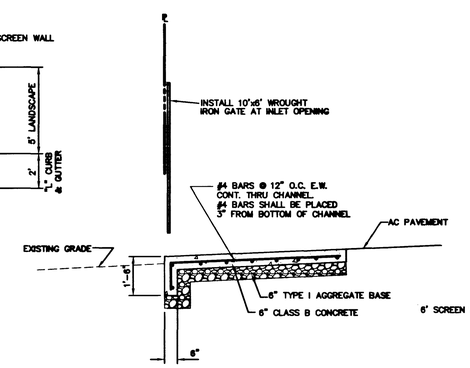

SECTION D

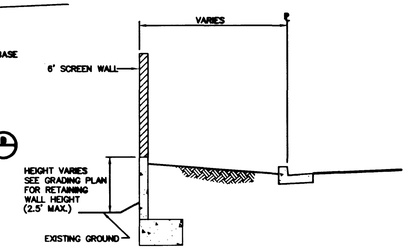

SECTION E/5

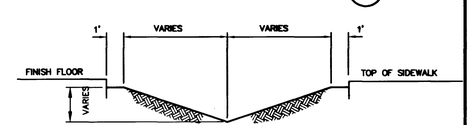

TYPICAL SWALE SECTION F/5

DRAWING NAME LM-DET LATEST PLOT DATE 6-26-97

Thu Jun 26 08:56:48 1997

REGISTERED PROFESSIONAL ENGINEER GREGORY ALAN SALMS CIVIL No. 7474 STATE OF NEVADA

6-26-97

DESIGNED BY: PK	DRAWN BY: RD	CHKD BY:
JOB NUMBER: 812-002-962	DATE: 2-21-97	

NO.	REVISION	DATE	APPL.

L. R. NELSON CONSULTING ENGINEERS, INC.
*STRUCTURAL *CIVIL *SURVEY
3035 East Patrick Lane Suite 9
Las Vegas, Nevada 89120
(702) 798-7978
(702) 451-2296 FAX

DETAIL SHEET

LAKE MEAD CONDOMINIUMS

WARMINGTON HOMES

CITY OF LAS VEGAS NEVADA

SHEET NUMBER 5 OF 5 SHEETS

812-002-962

1355

107-V2686

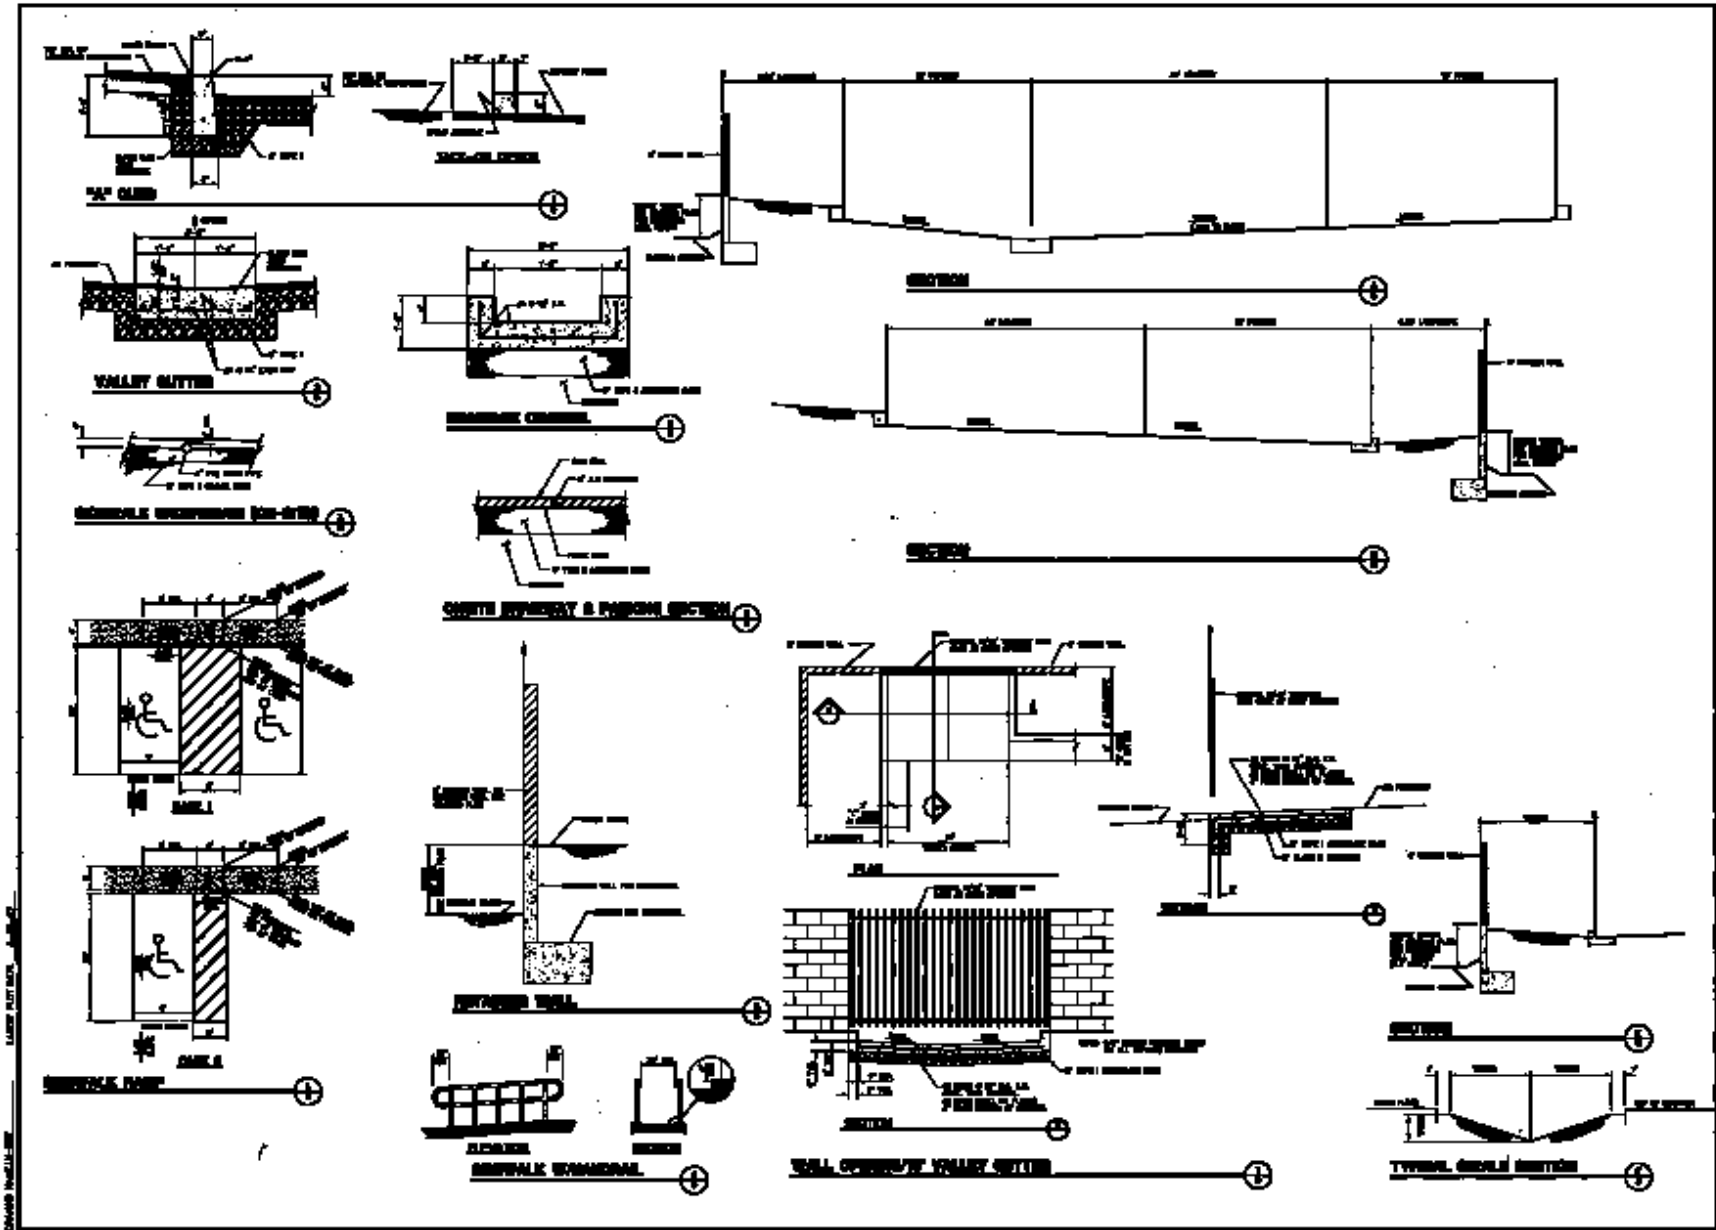
VALLEY GUTTER
SECTION
SECTION
SECTION
SECTION
SECTION
TYPICAL CURB SECTION
LAKE MEAD CONDOMINIUMS
WASHOE COUNTY, NEVADA
6