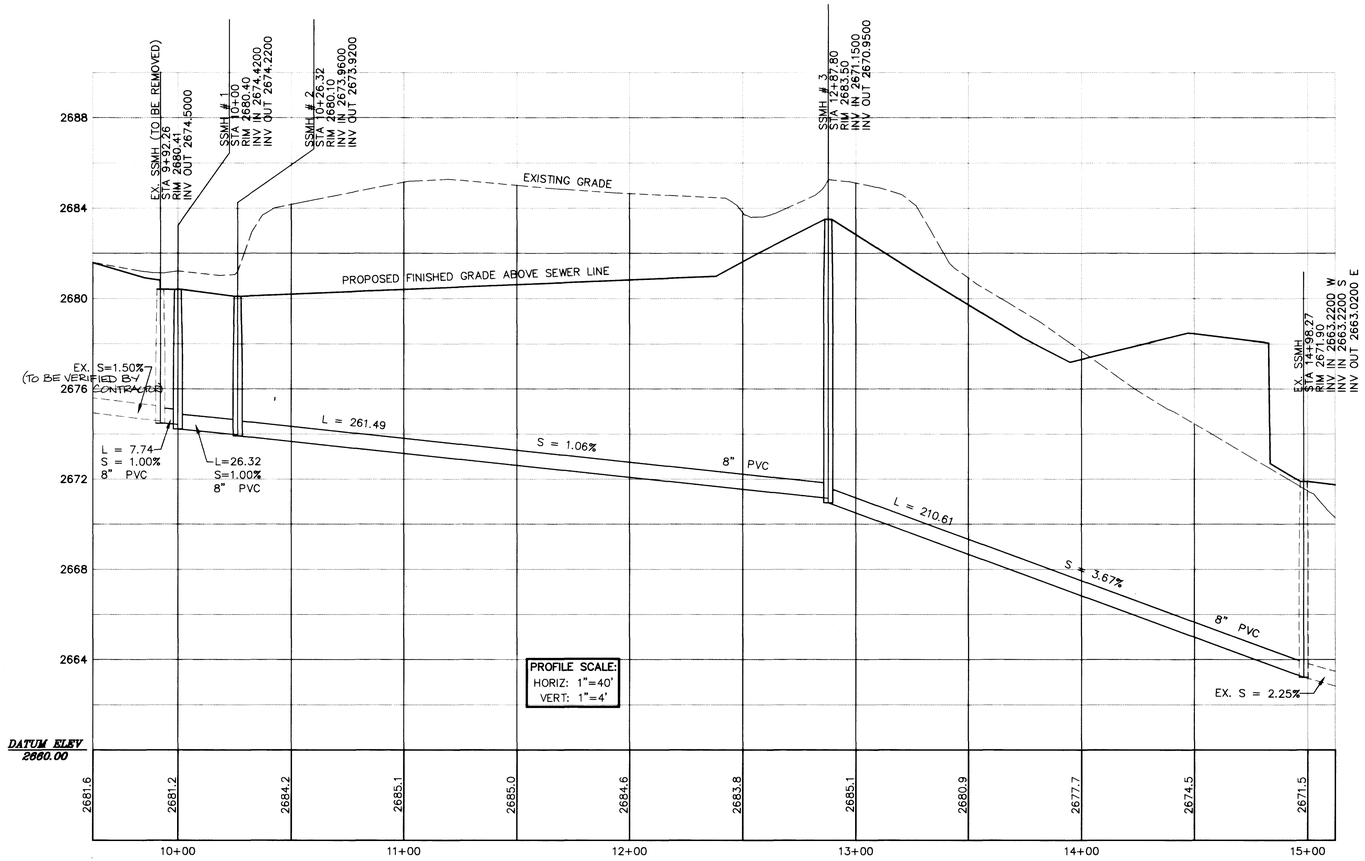

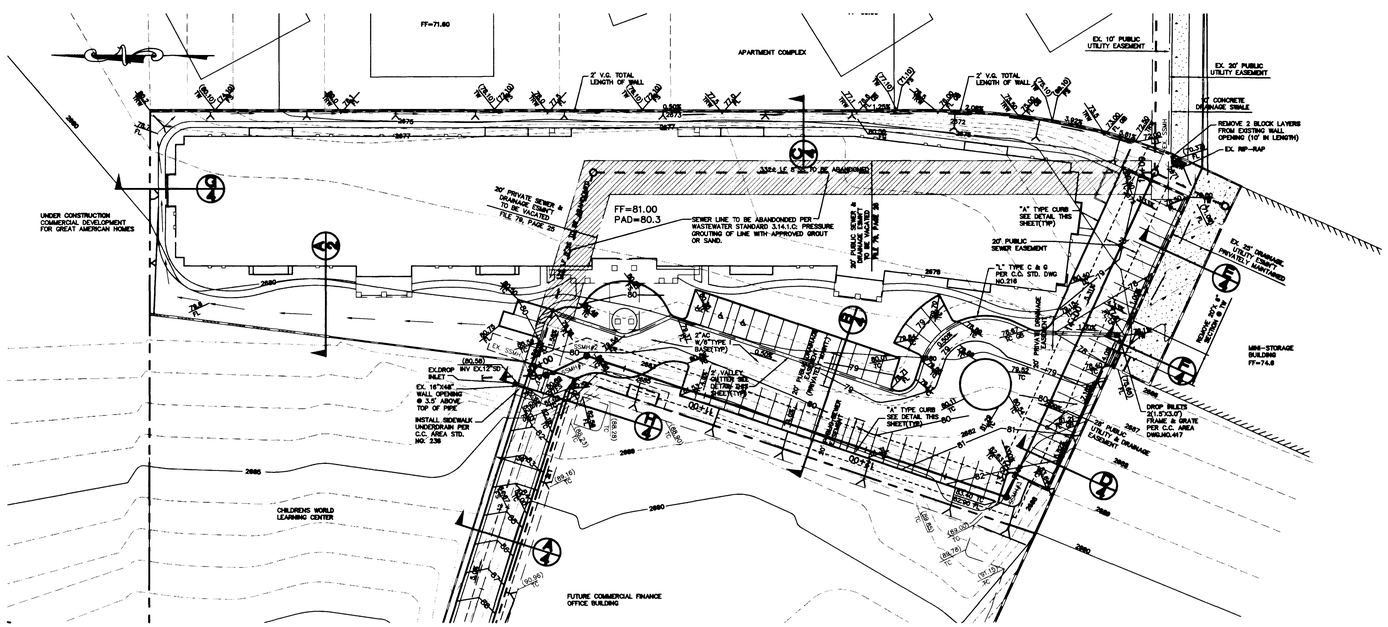

SEWER QUNTITIES

8" SEWER (PUBLIC)	506 LF
48" MANHOLE	2 EA
6" SEWER SERVICE	30 LF

NOTICE!

EXISTING UTILITIES ARE SHOWN ON PLANS FOR THE CONVENIENCE OF THE CONTRACTOR ONLY. THE CONTRACTOR IS RESPONSIBLE FOR THE PROTECTION OF ALL UTILITIES. THE ENGINEER BEARS NO RESPONSIBILITY FOR UTILITIES NOT SHOWN OR SHOWN INCORRECTLY.

AVOID CUTTING UNDERGROUND UTILITIES. IT'S COSTLY.

Call BEFORE YOU Dig

1-800-227-2600
UNDERGROUND SERVICE (USA)

GRAPHIC SCALE

30 0 15 30 60 120

(IN FEET)
1 inch = 30 ft.

DRAWING NO.: 610504GR

REVISION	DATE	BY	APPROVED

SUBMITTED BY:

EDWARD J. TANY
NEVADA PROFESSIONAL ENGINEER-STATE OF NEVADA
No. 7015
6-25-97

ALPHA & ENGINEERING COMPANY
50 So. Jones Blvd., Las Vegas, NV. 89107
Telephone (702) 877-1383

PROJECT: LAKE SAHARA DRIVE ASSISTED CARE

TITLE: SEWER PROFILE

JOB NO.:	610504
NAME:	RDC
DATE:	6/23/97
SCALE:	1"=40'

PAGE: 5 OF: 5

c:\DWG\610504\610504gr Tue Jun 24 13:53:05 1997

1376

107-V2690

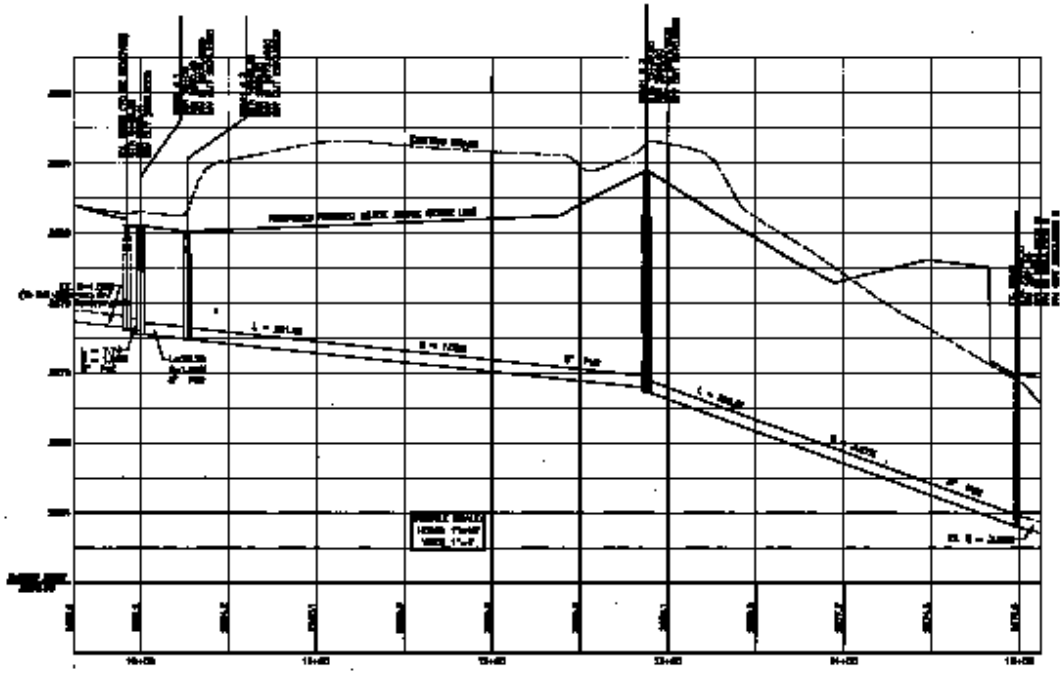

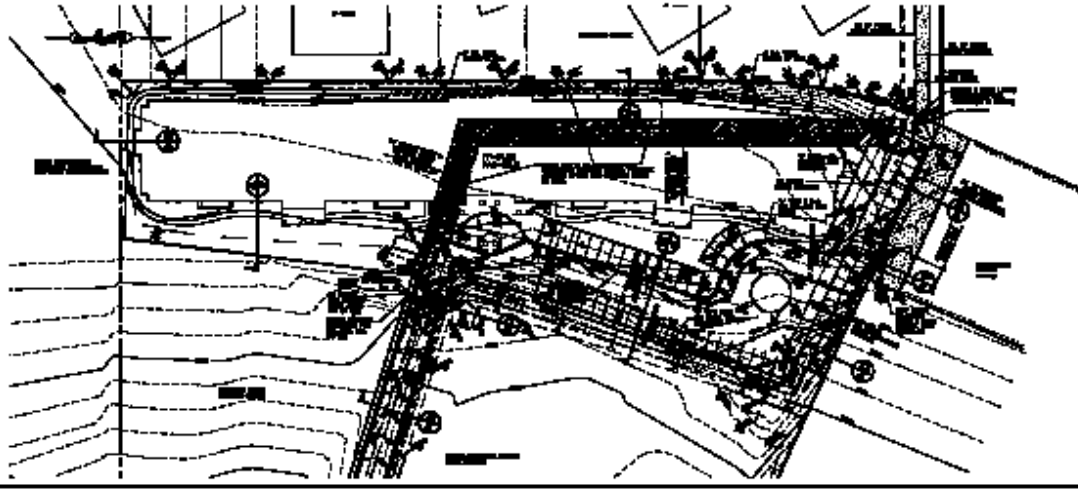

SEWER QUANTITIES

[illegible]	[illegible]

ALPHA

LAKE SAHARA DRIVE
ASSISTED CARE

SEWER PROFILE

5