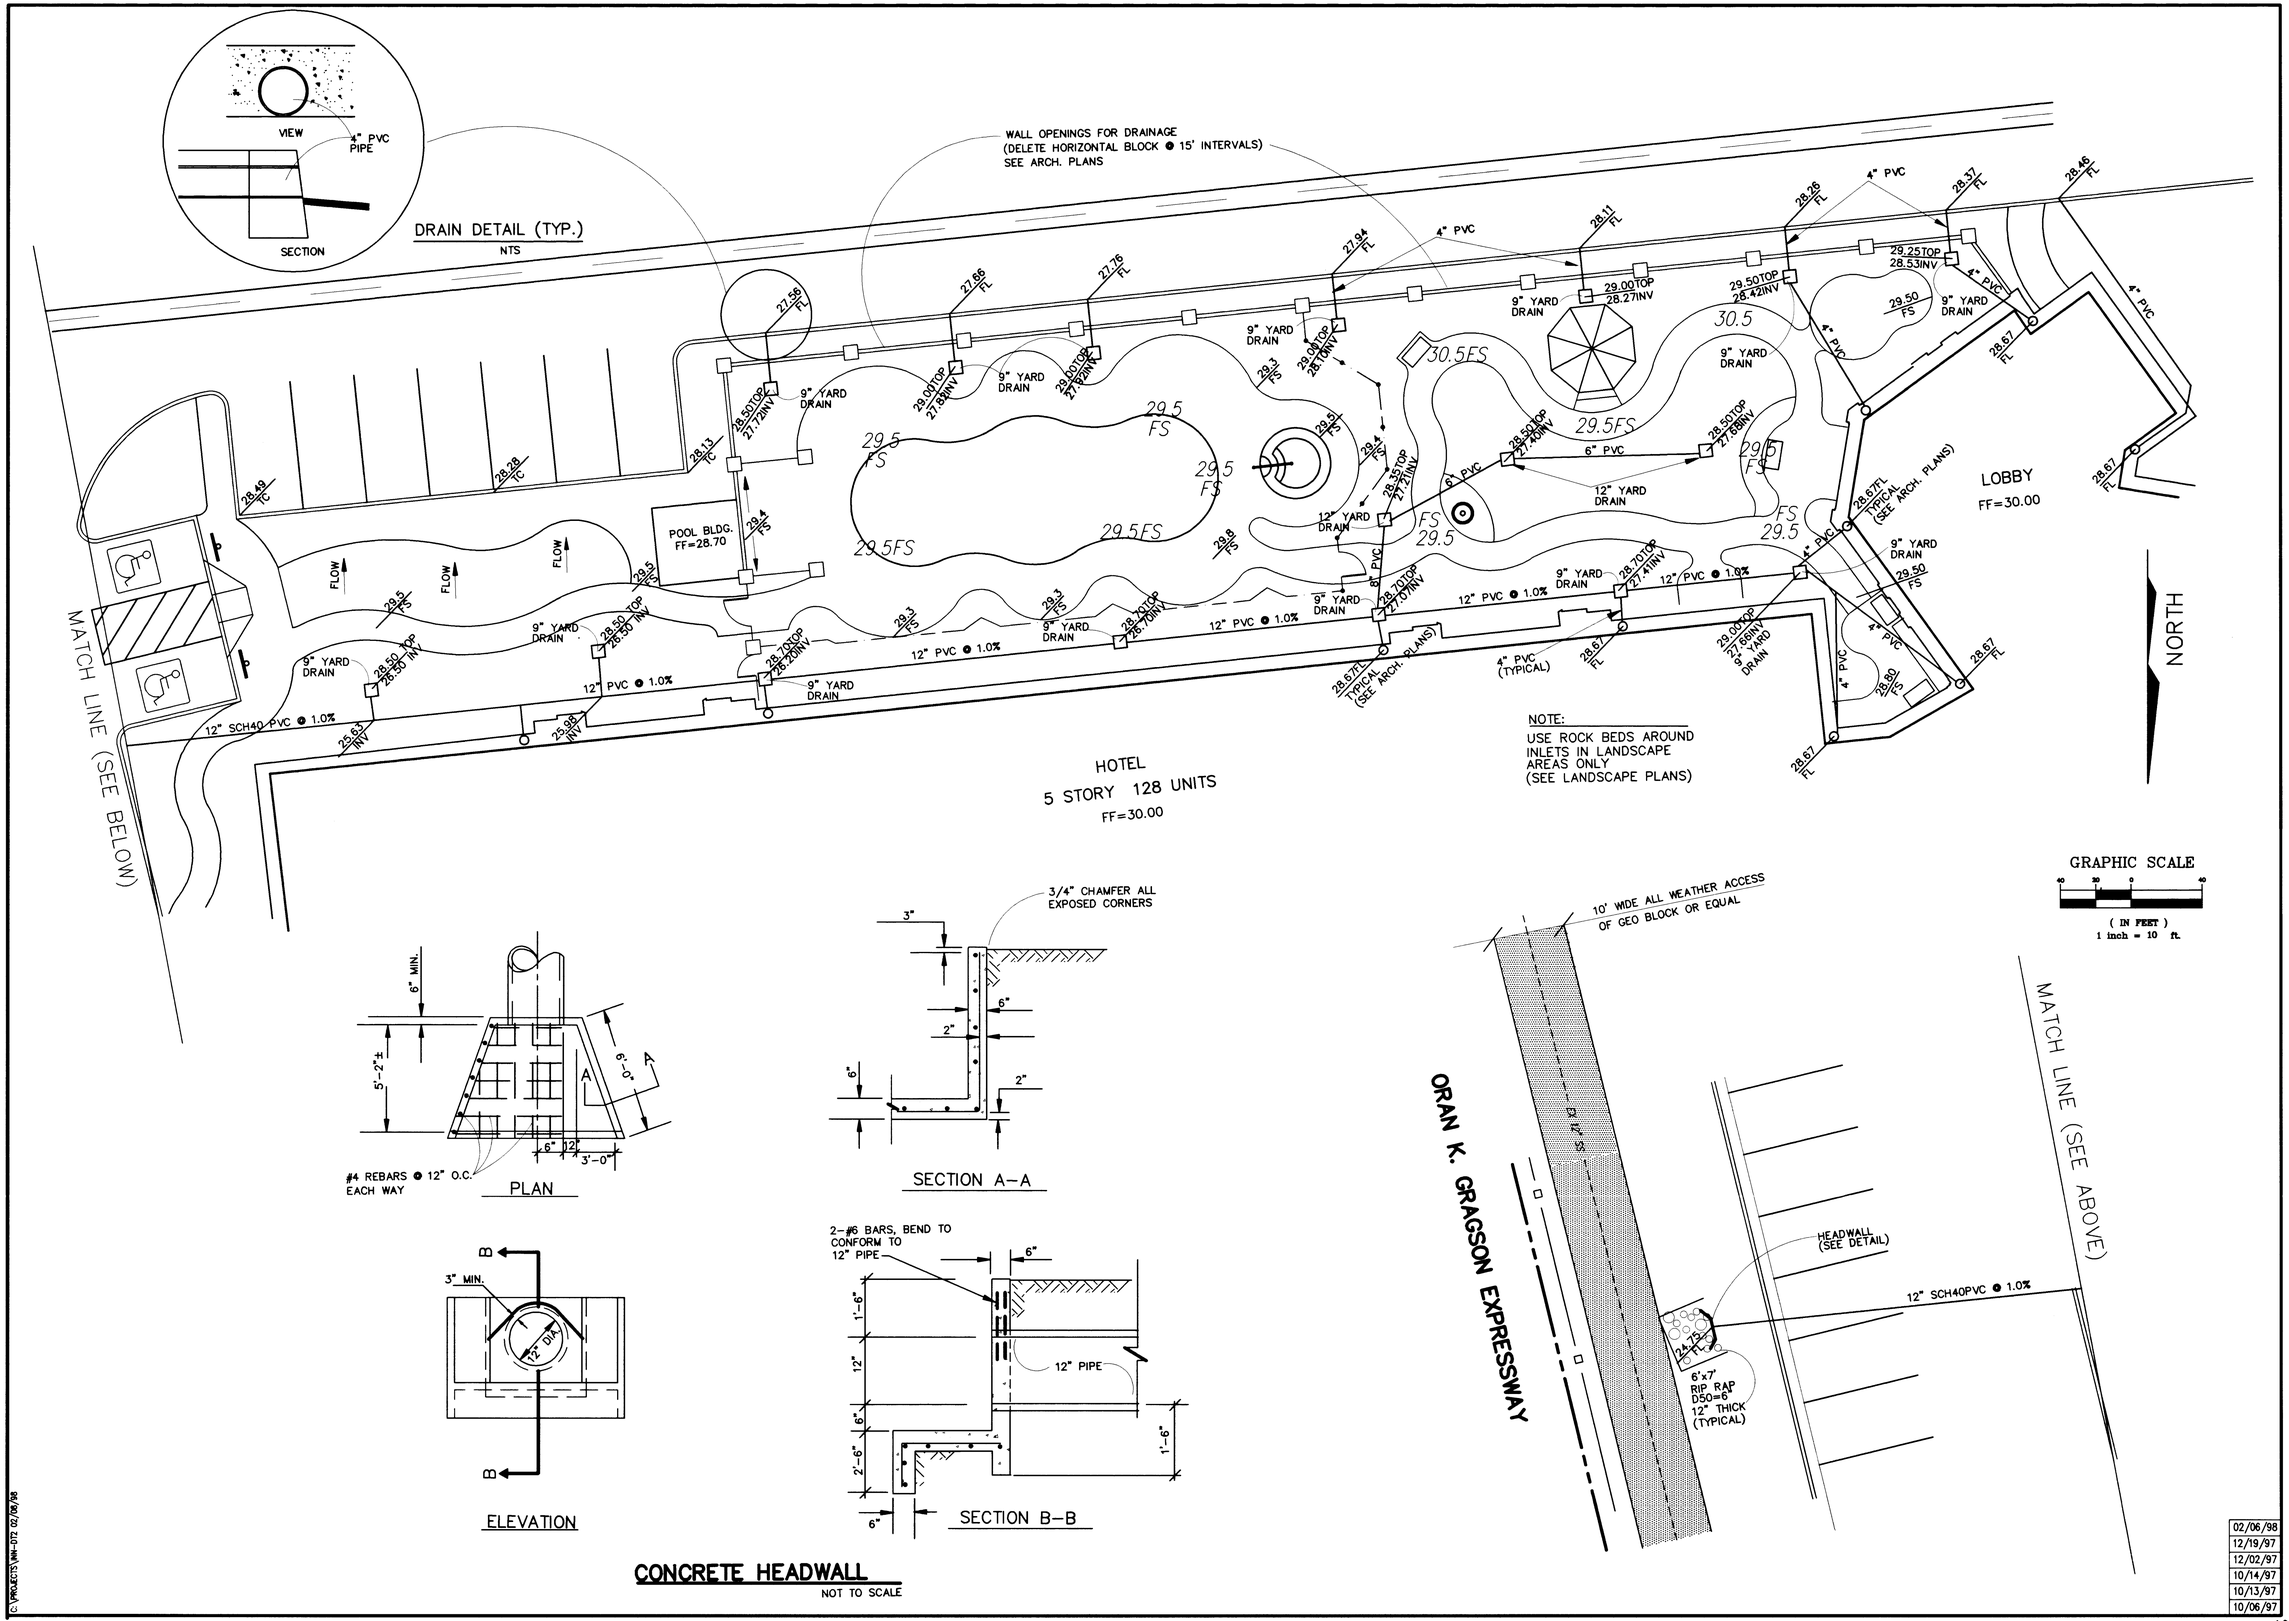

CONCRETE HEADWALL

NOT TO SCALE

NO.	REVISIONS DESCRIPTION	DATE	BY

DMC Engineering
Civil • Surveying • Planning
500 N. RAINBOW SUITE 300
Las Vegas, NV 89107
(702) 221-1912 FAX (702) 221-2009

DRAWING FILE LOCATION: C:\ACAD\JOBS\677\677NG2.DWG

DETAILS & CROSS SECTIONS

LA QUINTA INNS, INC.
CASCADE VALLEY COURT

CITY OF LAS VEGAS NEVADA

C-601

6

SHEET 6 OF 6 SHEETS

02/06/98
12/19/97
12/02/97
10/14/97
10/13/97
10/06/97

C:\PROJECTS\WH-DTS 02/06/98

1960

107-V2832

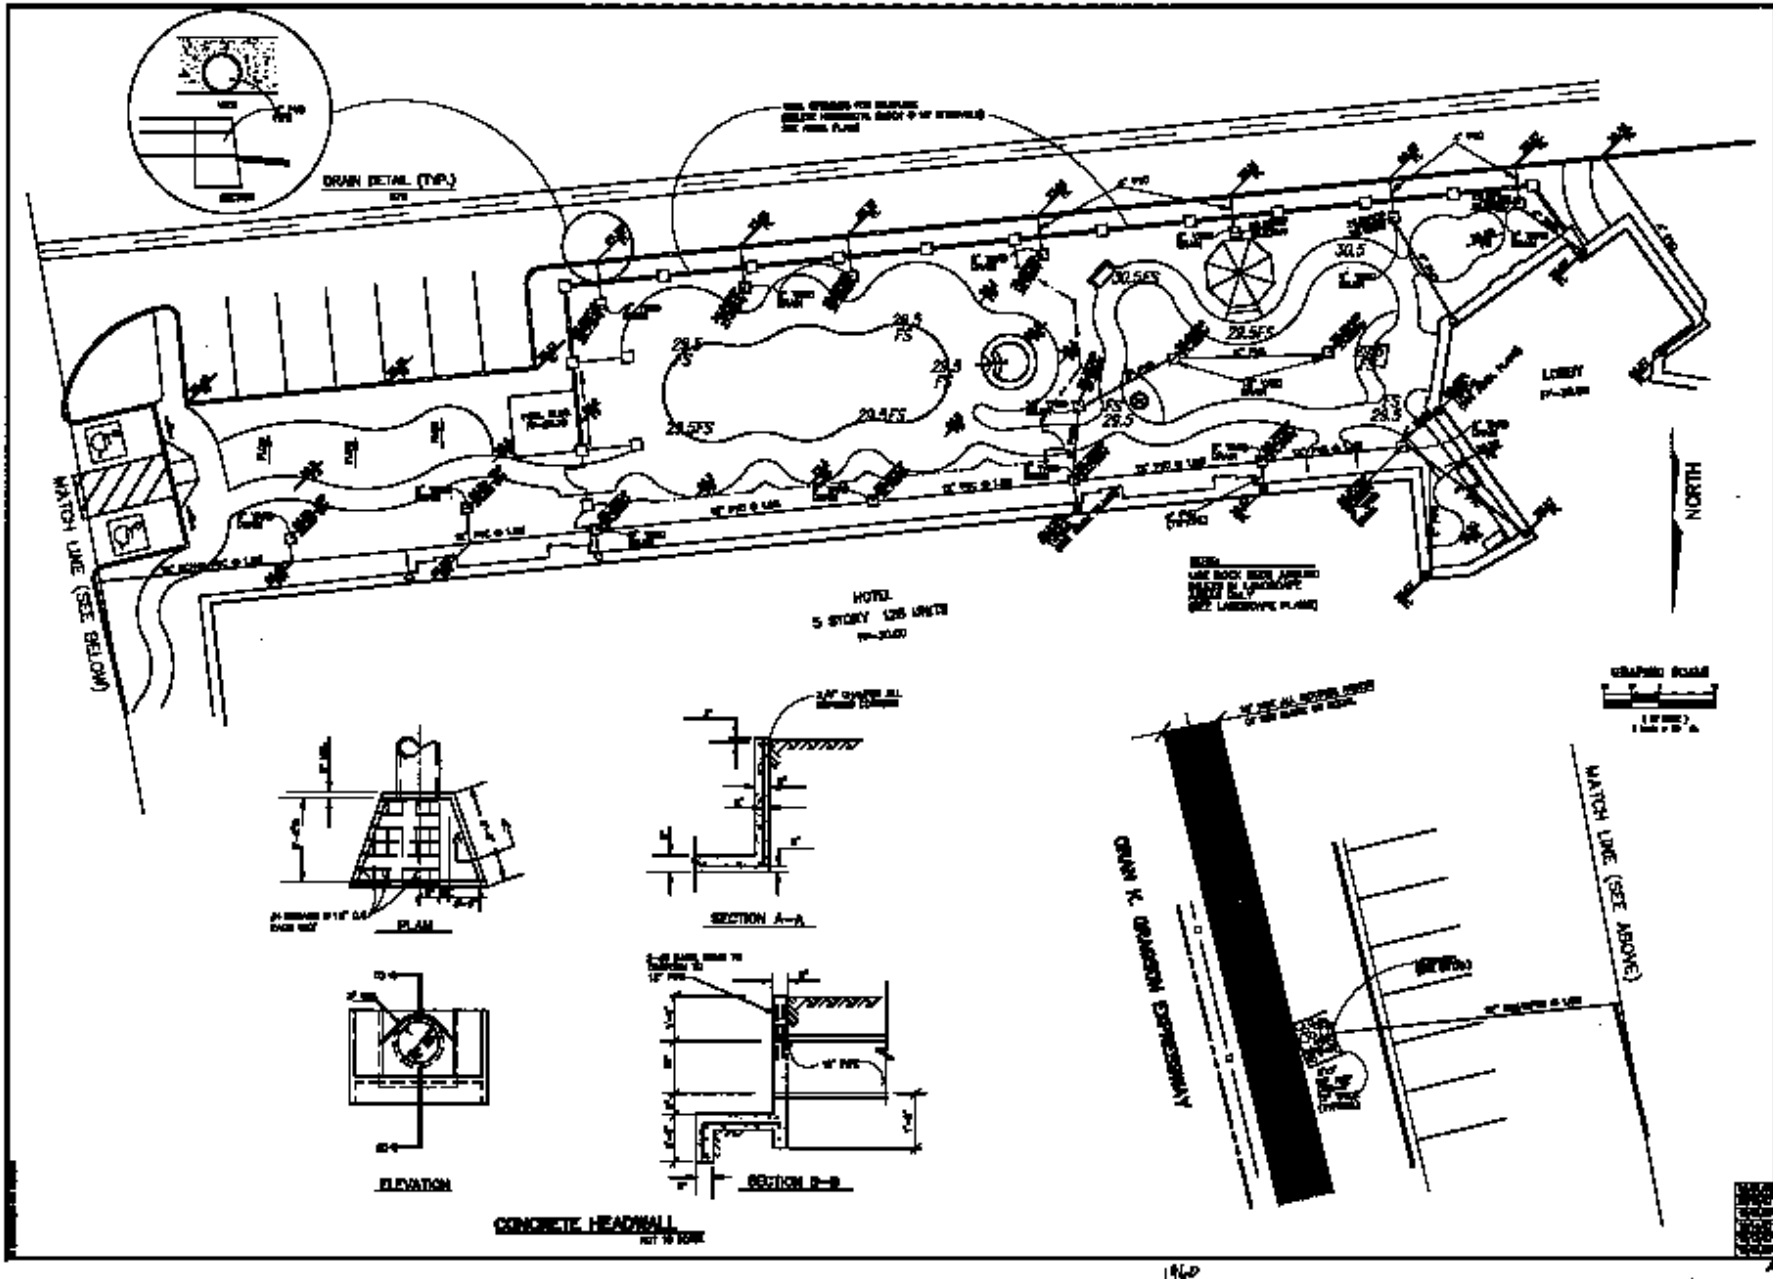
DRAIN DETAIL (TYP.)
MATCH LINE (SEE BELOW)
HOTEL
5 STORY 126 UNITS
LOBBY
NORTH
GRAPHIC SCALE
PLAN
SECTION A–A
ELEVATION
SECTION B–B
CONCRETE HEADWALL
MATCH LINE (SEE ABOVE)
DETAILS & CROSS SECTIONS
LA QUINTA INN, INC.
OAKBROOK VALLEY COURT
C-501
6