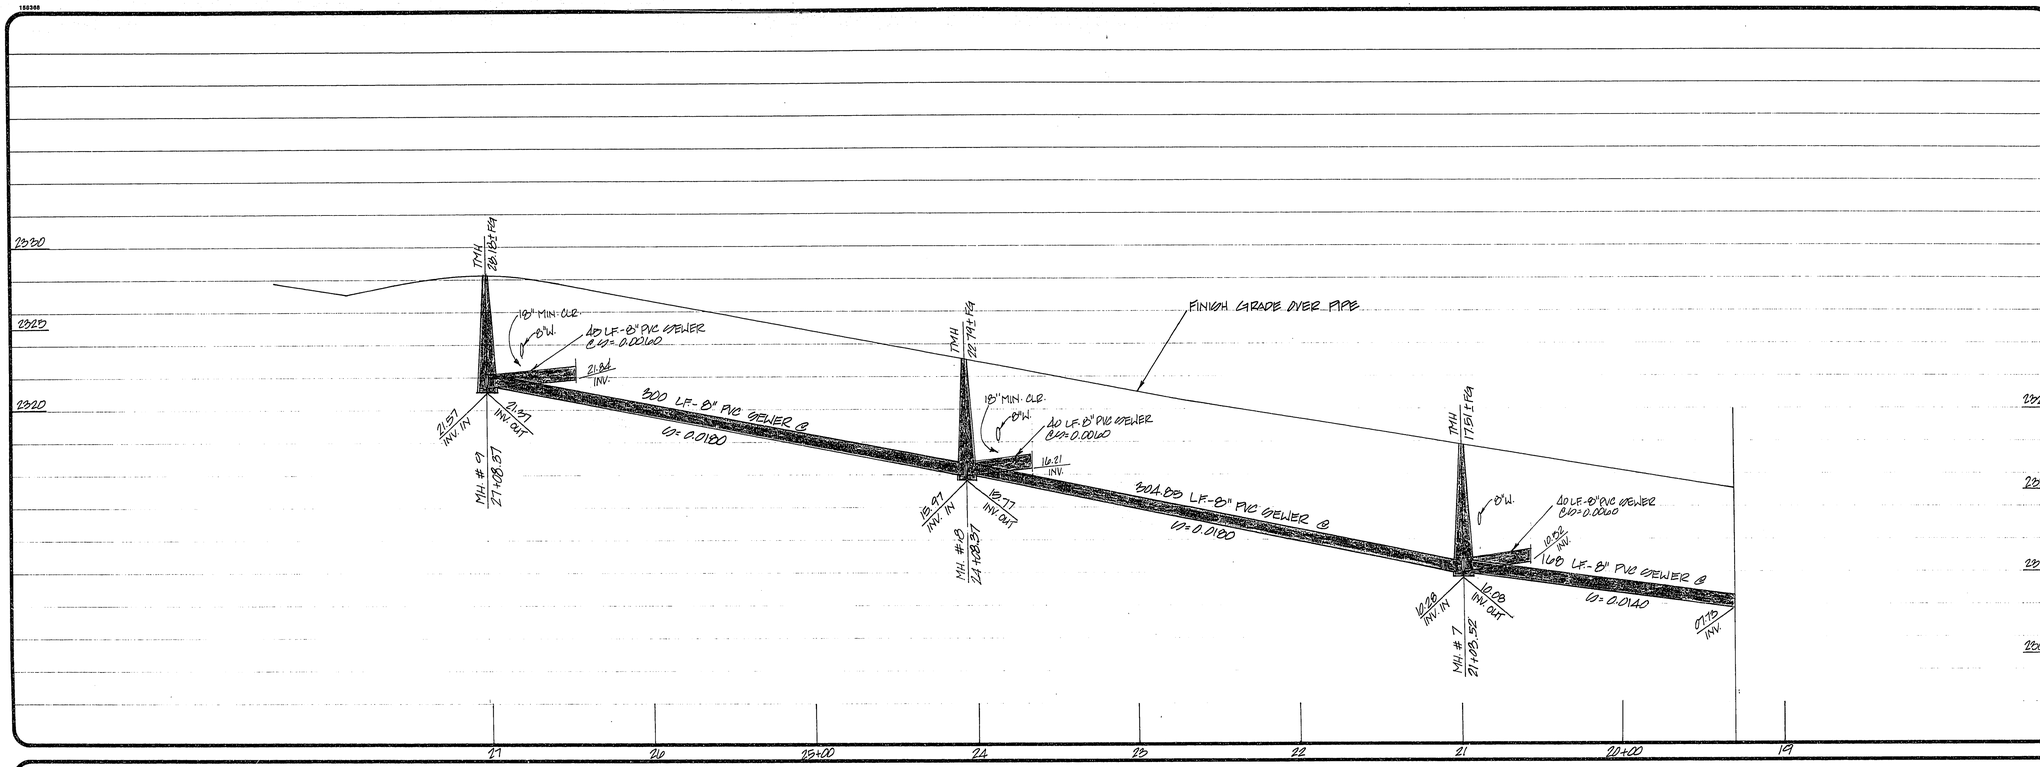

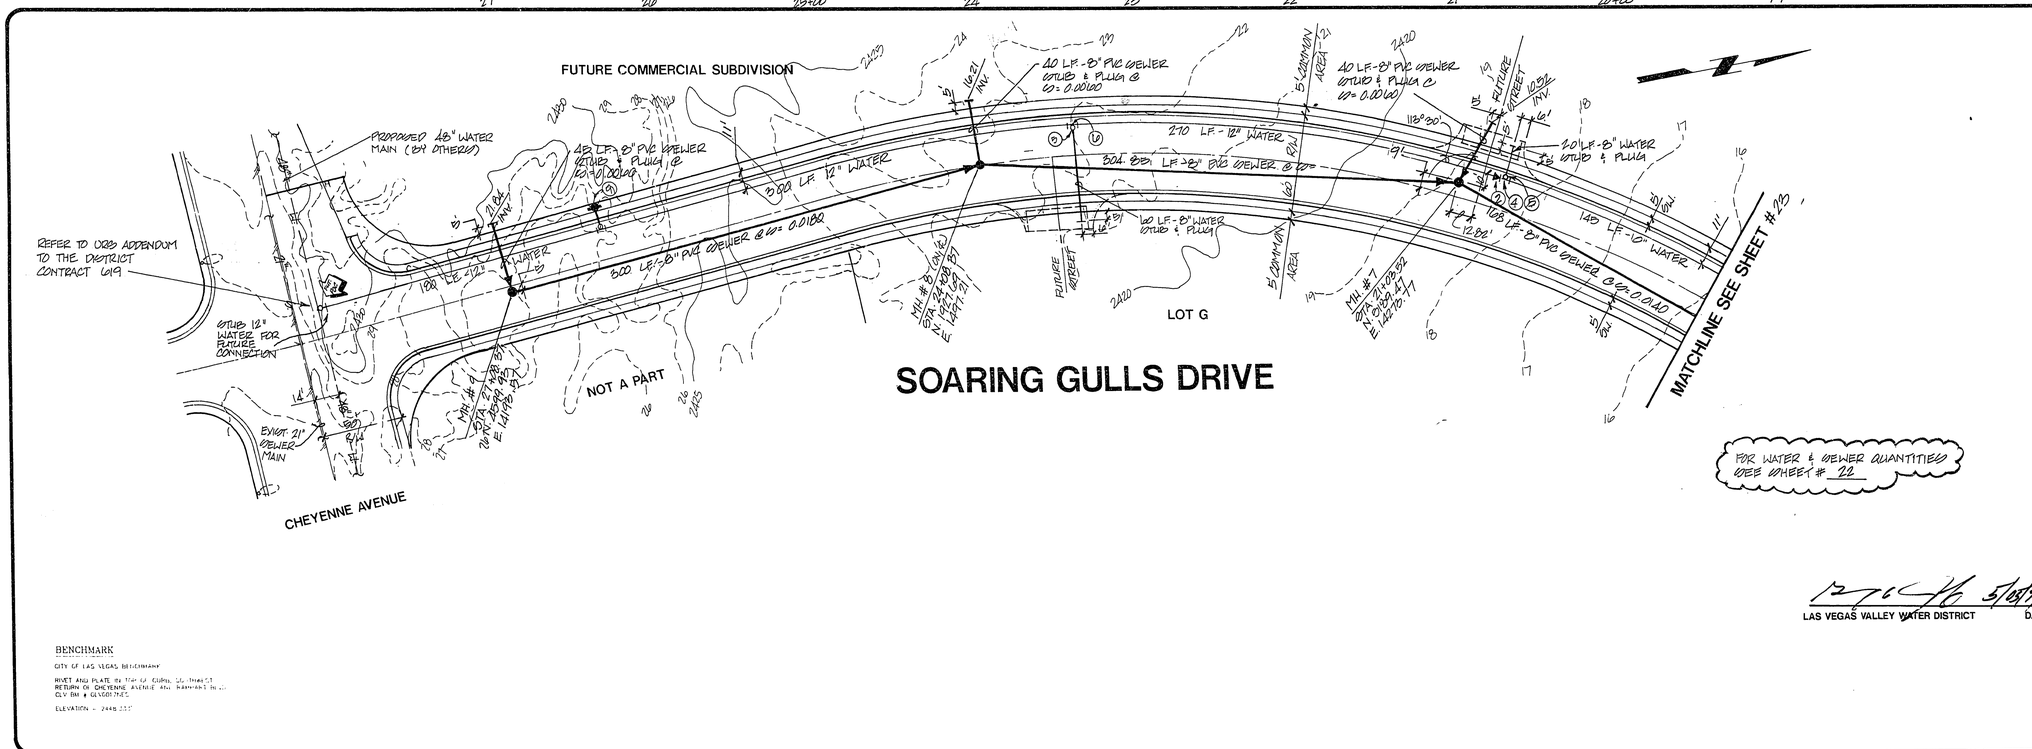

FOR WATER & SEWER QUANTITIES SEE SHEET # 22

LAS VEGAS VALLEY WATER DISTRICT — DATE 5/08/94

BENCHMARK

CITY OF LAS VEGAS BENCHMARK

RIVET AND PLATE IN TOP OF CURB, SE THREE CT RETURN ON CHEYENNE AVENUE AND RAINBOW BLVD. CLV BM # CLV001.7475

ELEVATION = 2448.255'

REV	DATE	BY	REVISION
1	5/11/94	WJP	PER PRE CLV COMMENTS

NORTHWEST PARTNERS
CITY OF LAS VEGAS, NEVADA

vtn nevada

CONSULTING ENGINEERS • PLANNERS • LAND SURVEYORS
2727 SOUTH RAINBOW BOULEVARD
LAS VEGAS, NEVADA 89102-5148 PHONE (702) 873-7550 FAX (702) 362-2597

TITLE: WATER & SEWER PLAN & PROFILE SOARING GULLS DRIVE

PROJECT: NORTHSHORE PHASE 1A

SEAL

6 MAY 94

WO NO.	4438
BY	JM, WJR
DATE	12/93
SCALE	HORIZ. 1"=40' VERT. 1"=4'
SHEET	24 OF 25 SHEETS

11-12-134

307Y-H318-1A