159547

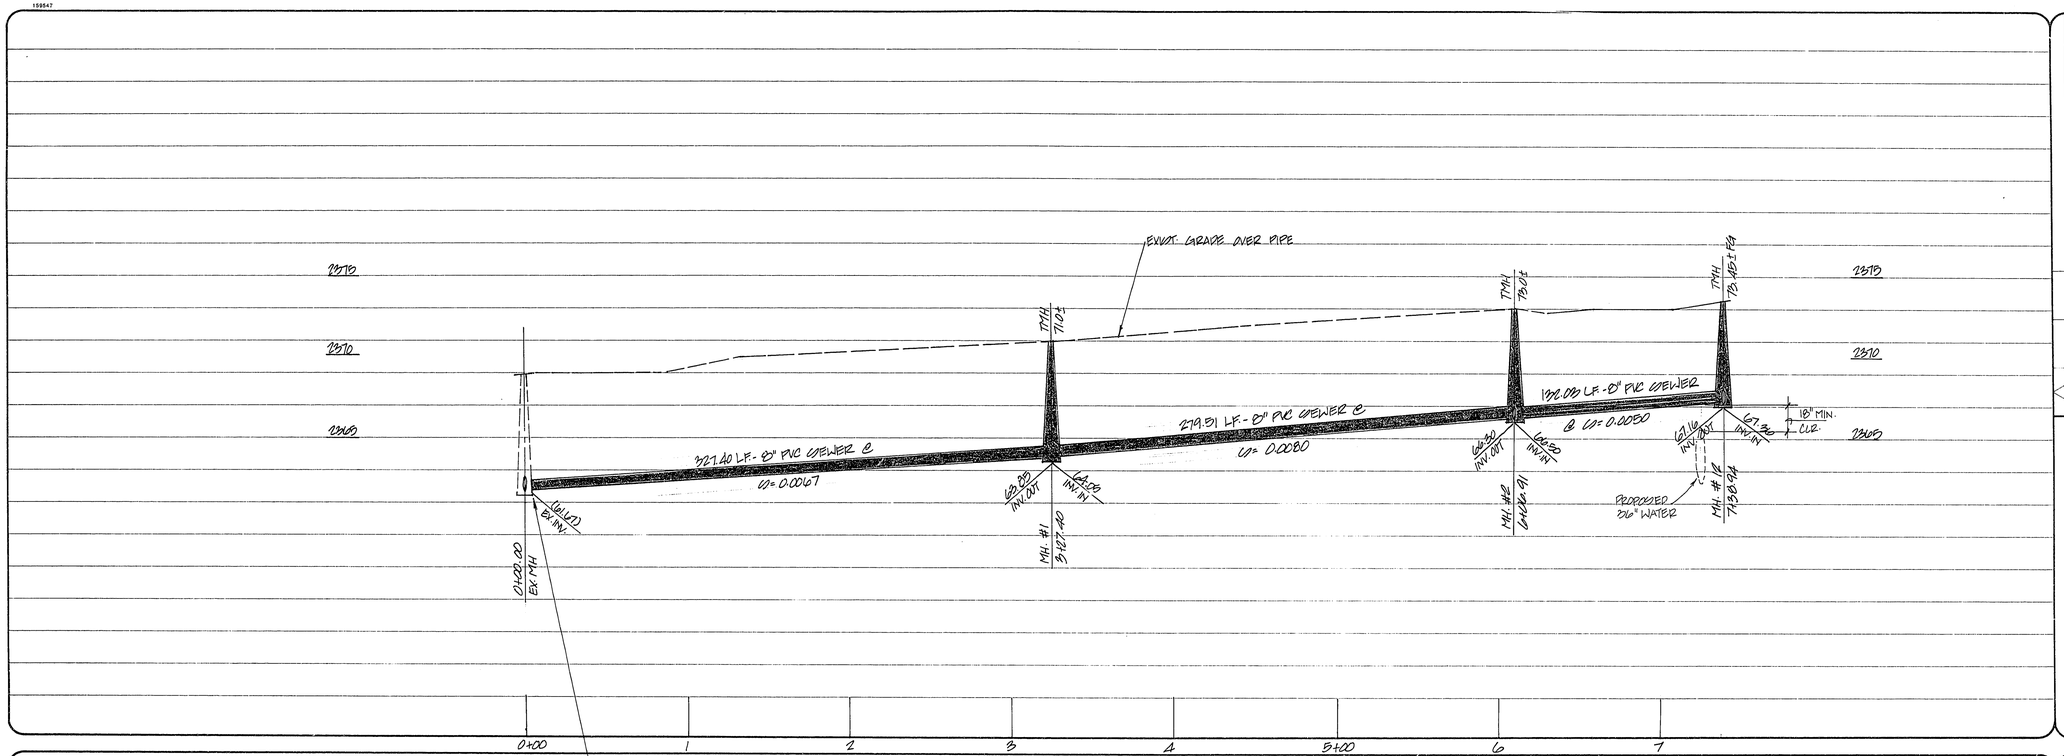

CONTRACTOR TO VERIFY HORIZONTAL AND VERTICAL ALIGNMENT OF EXISTING UTILITIES AND TO NOTIFY THE ENGINEER IMMEDIATELY OF ANY DISCREPANCIES PRIOR TO CONSTRUCTION.

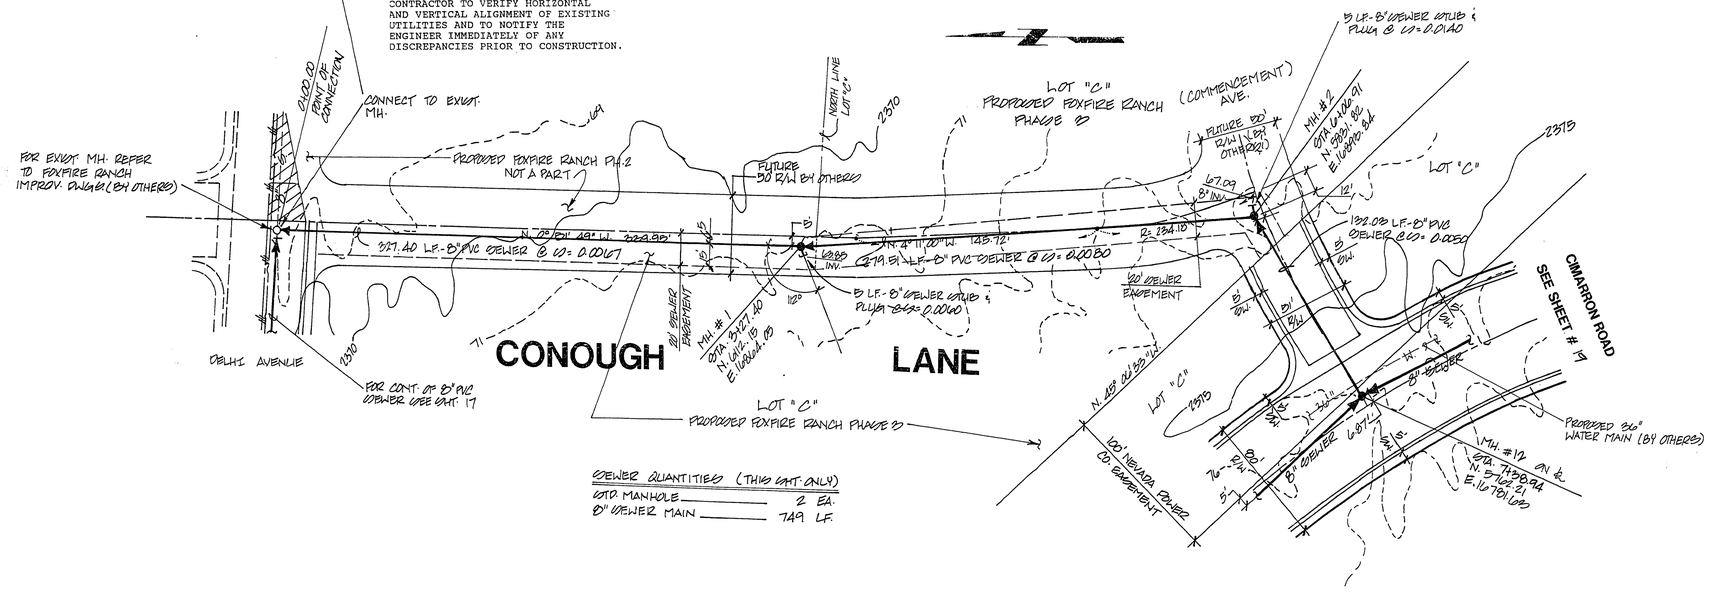

SEWER QUANTITIES (THIS SHT. ONLY)

STD MANHOLE	2 EA.
8" SEWER MAIN	749 LF.

BENCHMARK

CITY OF LAS VEGAS BENCHMARK

RIVET AND PLATE IN TOP OF CURB, SOUTHWEST - RETURN OF CHEYENNE AVENUE AND RAMPART BLVD. CLV BM # CLV007HES

ELEVATION = 2448.333'

REV	DATE	BY	REVISION
1	5/14/94	WJR	PER CLV COMMENTS

NORTHWEST PARTNERS
CITY OF LAS VEGAS, NEVADA

CONSULTING ENGINEERS • PLANNERS • LAND SURVEYORS
2727 SOUTH RAINBOW BOULEVARD
LAS VEGAS, NEVADA 89102-5148 PHONE (702) 873-7550 FAX (702) 362-2597

TITLE: OFFSITE SEWER PLAN
CONOUGH LANE

PROJECT: NORTHSHORE
PHASE 1A

SEAL
REGISTERED PROFESSIONAL ENGINEER
DAVID R. PETERSON
CIVIL
No. 10651
STATE OF NEVADA

5 MAY 94

WO NO.	4490
BY	JTM, WJR
DATE	12/93
SCALE	HORIZ. = 1"=20' VERT: 1"=4'
SHEET	25 OF 25 SHEETS

11-12-135

3079-43/8-1A