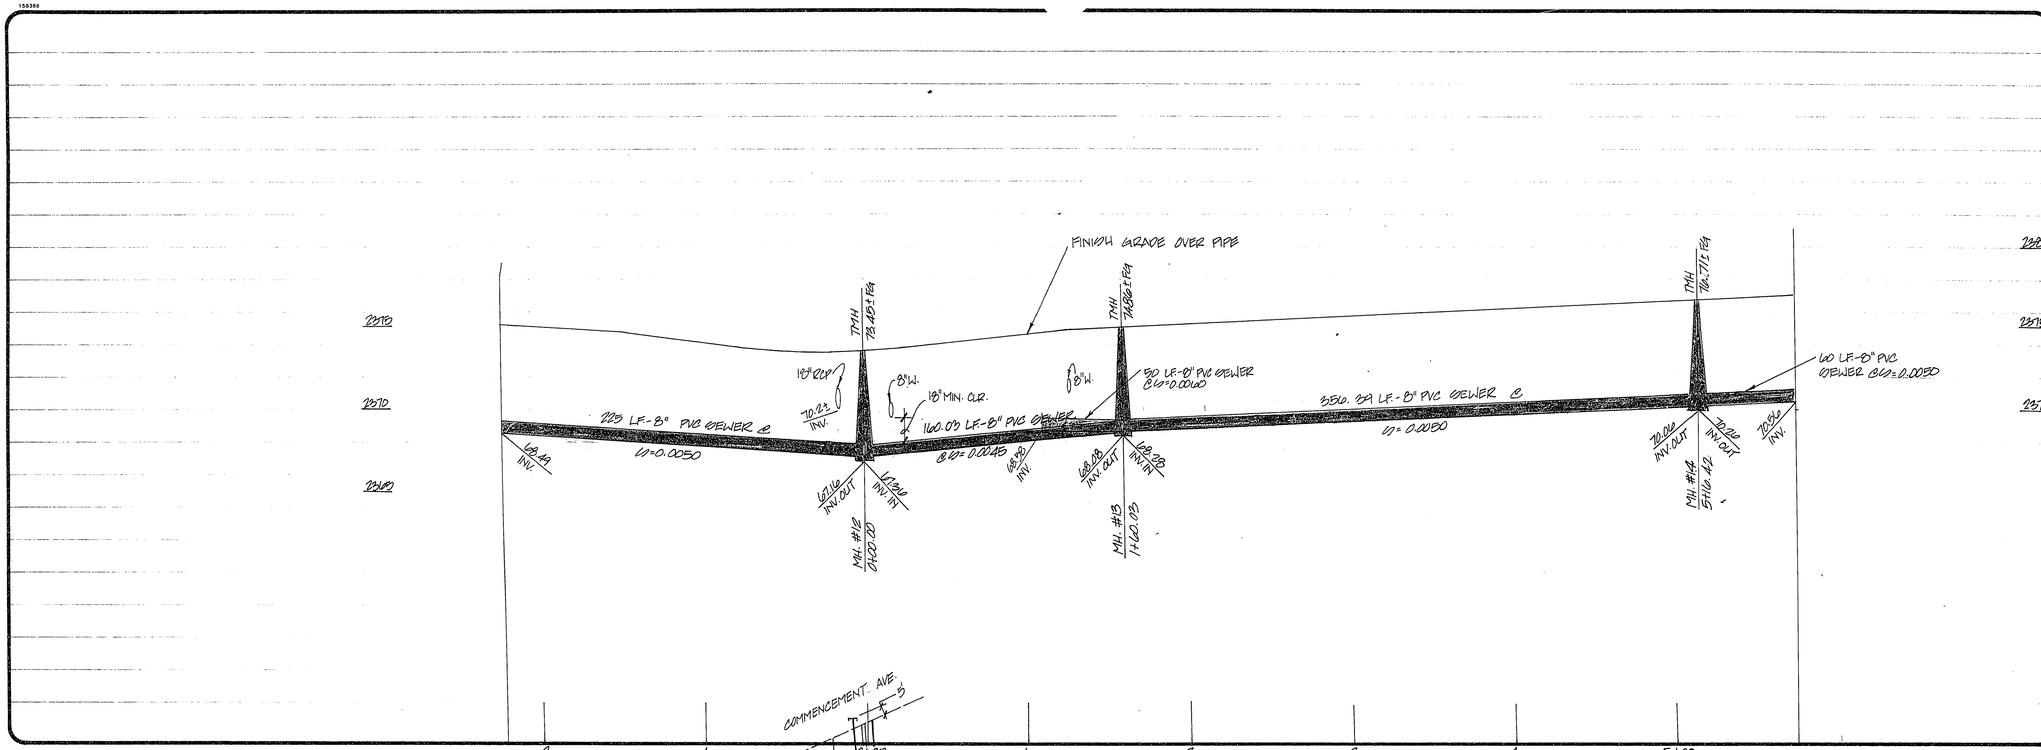

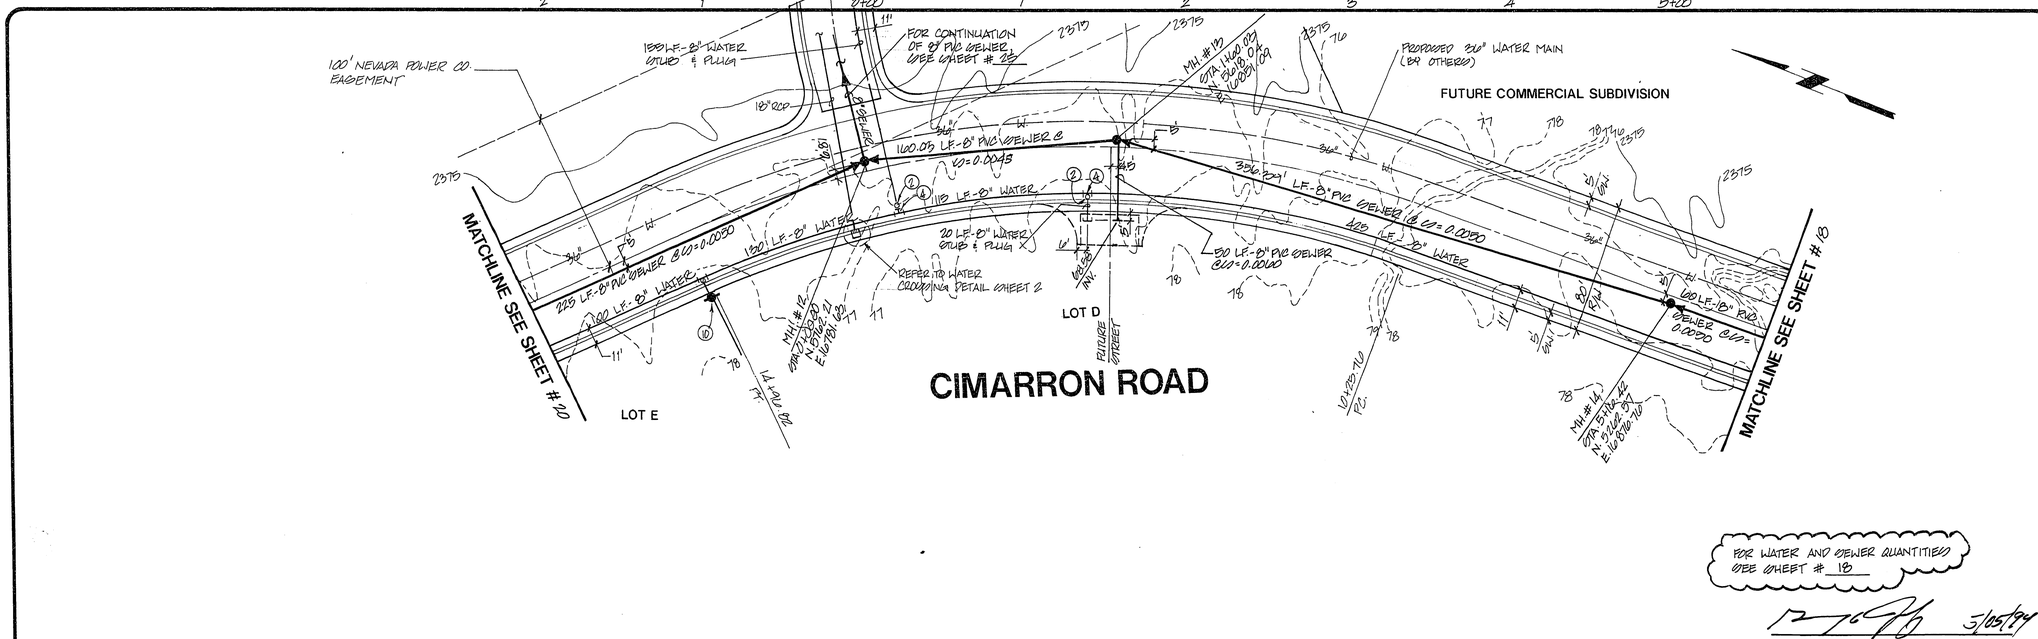

FOR WATER AND SEWER QUANTITIES SEE SHEET # 18

LAS VEGAS VALLEY WATER DISTRICT — DATE 5/05/94

BENCHMARK

CITY OF LAS VEGAS BENCHMARK

RIVET AND PLATE IN TOP OF CURB, SOUTHWEST RETURN OF CHEYENNE AVENUE AND RAMPART BLVD. CLV BM # OLV0017NES

ELEVATION = 2448.333'

REV	DATE	BY	REVISION
1	5/11/94	WJR	REV. PER CLV COMMENTS

NORTHWEST PARTNERS
CITY OF LAS VEGAS, NEVADA

CONSULTING ENGINEERS • PLANNERS • LAND SURVEYORS
2727 SOUTH RAINBOW BOULEVARD
LAS VEGAS, NEVADA 89102-5148 PHONE (702) 873-7550 FAX (702) 362-2597

vtn nevada

TITLE: WATER & SEWER PLAN & PROFILE
CIMARRON ROAD

PROJECT: NORTHSHORE
PHASE 1A

SEAL

PROFESSIONAL ENGINEER STATE OF NEVADA
DAVID C. PETERSEN
CIVIL
No. 10651

5/4/94

WO NO.	4438
BY	JM, WJR
DATE	12/93
SCALE	HORIZ. 1"=40' VERT. 1"=5'

SHEET 19 OF 25 SHEETS

3074-4318-1A

11-12-129